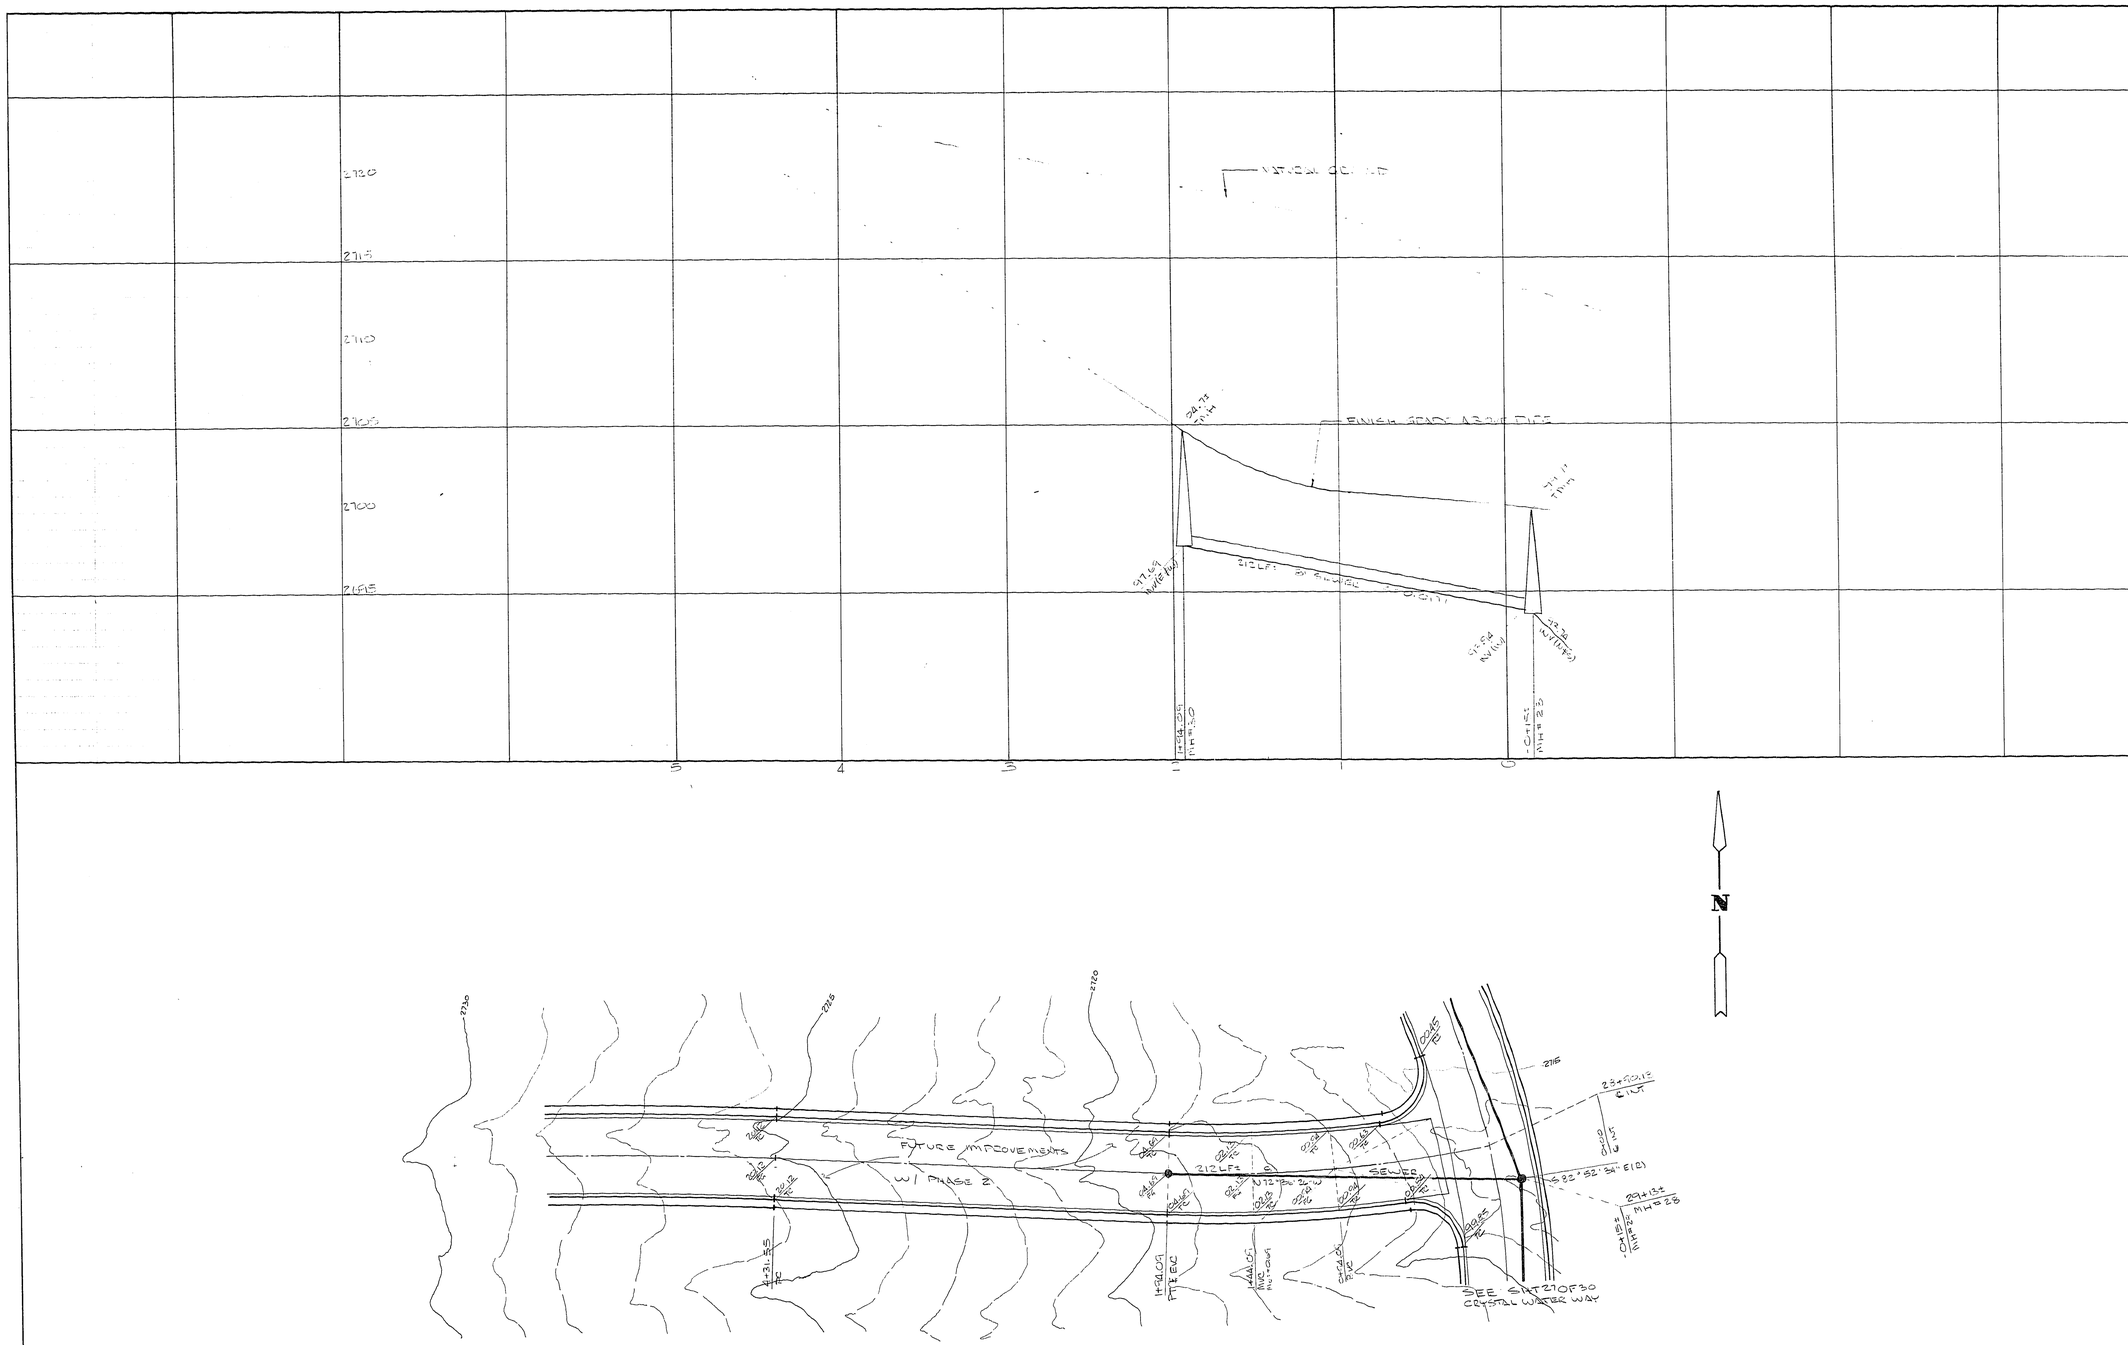

PROMENADE DRIVE

REV	DATE	BY	REVISION

ENGINEERS & SURVEYORS INCORPORATED
7022 W. CHARLESTON BLVD.
LAS VEGAS, NEVADA 89117
PHONE: 702 / 363-6415

SUBMITTED BY: Peter C. Gilbert 11/20/84

TITLE: SEWER PLAN & PROFILE
PROMENADE DRIVE

PROJECT: THE LAKES at WEST SAHARA PHASE IA

WO NO.	830802
BY	D. MAXFIELD
DATE	10/84
SCALE	HORIZ. 1" = 40' VERTI. 1" = 4'

SHEET 28 OF 50 SHEETS

14 NOV. '84
CLV CHIEF FLOOD CONTROL & LAND DEVELOPMENT DATE

10.11.12

307Y-1933-1A