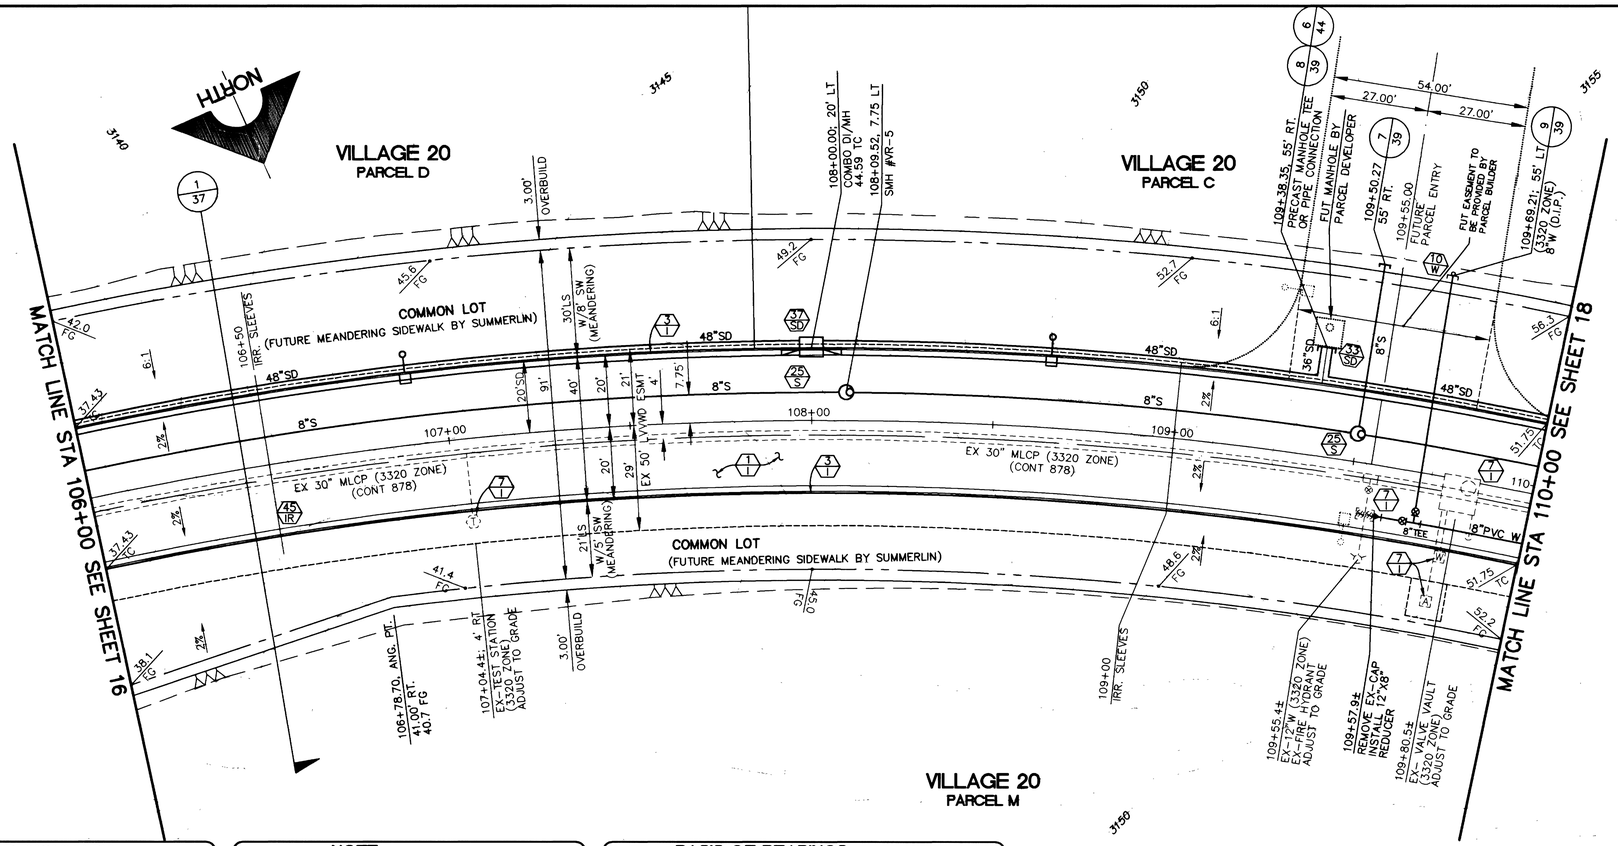

BENCHMARK

BM #	DESC.	NAVD 88 DATUM	NAVD 88 DATUM
OLV09-34SSE6	NDOT BRASS CAP, 50 FEET NORTH OF STATION 787+19.42 OF CHARLESTON BOULEVARD.	3209.81 (FEET)	978.351 (METERS)

NOTE

THIS SET OF DRAWINGS IS BASED UPON NAVD 88 DATUM. PREVIOUS DRAWINGS MAY BE BASED ON OTHER DATUM. CARE SHOULD BE OBSERVED WHEN UTILIZING THIS SET OF DRAWINGS.

BASIS OF BEARINGS

NORTH 89°45'05" EAST BEING THE SOUTH LINE OF THE SOUTHWEST QUARTER (SW 1/4) OF SECTION 35, TOWNSHIP 20 SOUTH, RANGE 59 EAST, M.D.M., AS SHOWN BY MAP ON FILE IN FILE 91, PAGE 28 OF PARCEL MAPS IN THE CLARK COUNTY RECORDER'S OFFICE, CLARK COUNTY, NEVADA

VISTA RUN DRIVE

SCALE: HORIZ. 1" = 20'
VERT. 1" = 5'

SCALE 20 0 20 40 FEET

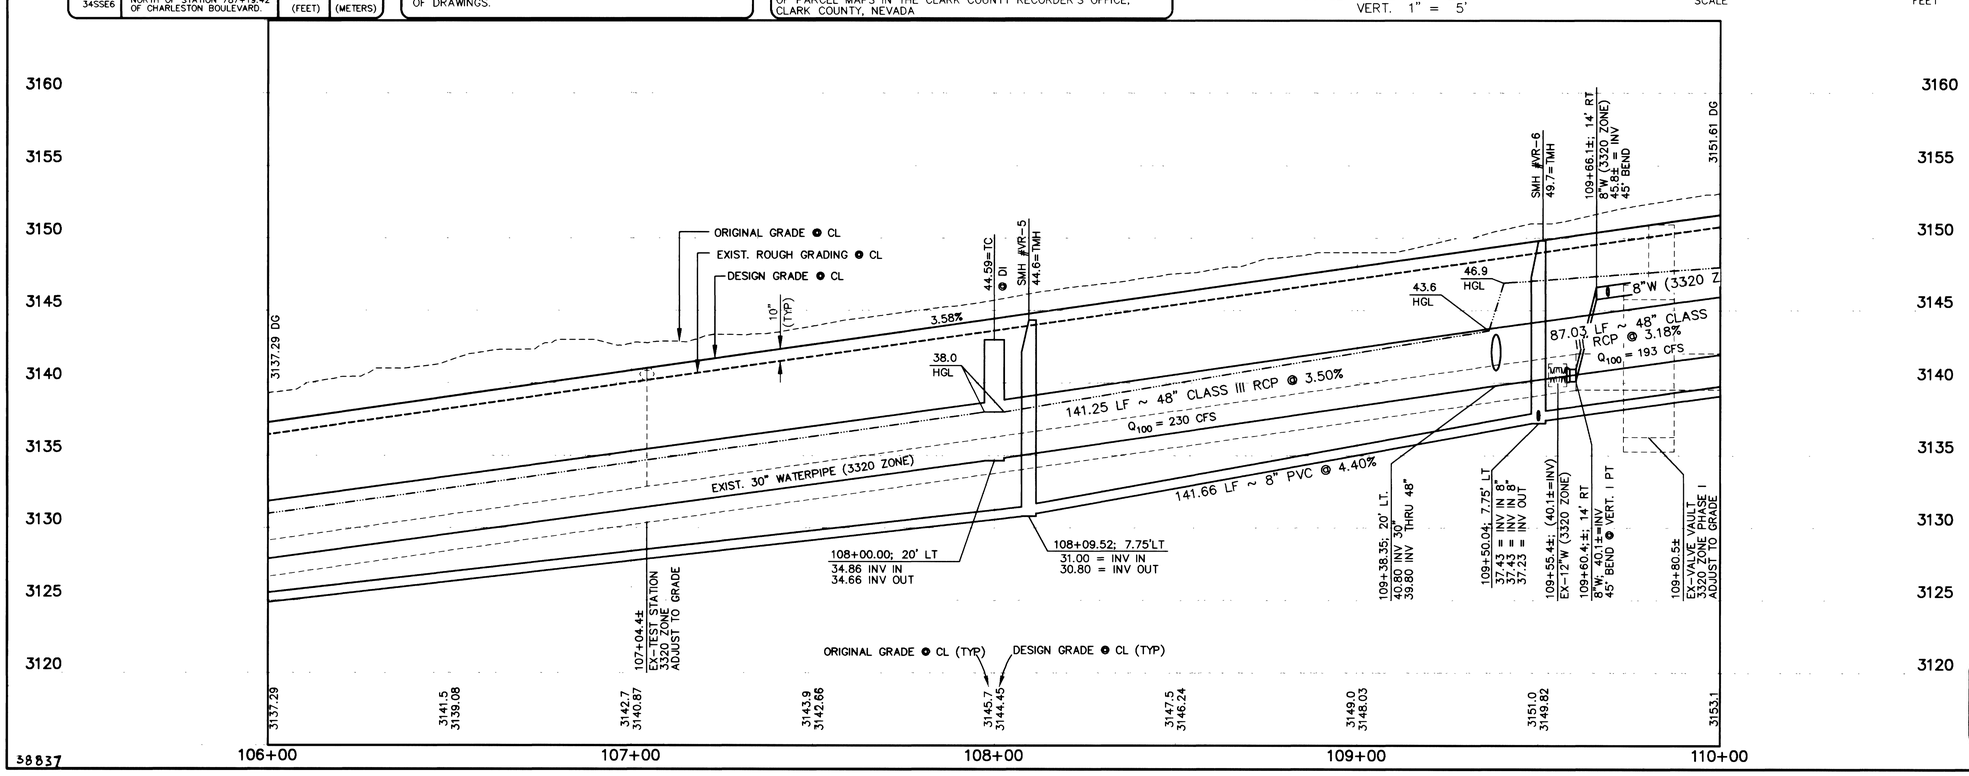

SEE SHEET 2 FOR INDEX AND CONSTRUCTION NOTES

APPROVAL:

Nas Halla
LAS VEGAS VALLEY WATER DISTRICT

1/31/02
DATE

Avoid cutting underground utility lines. It's costly.
Call before you Dig.
1-800-227-2600
UNDERGROUND SERVICE ALERT (USA)

AVOID HITTING OVERHEAD POWER LINES. IT'S COSTLY
CALL BEFORE YOU DO OVERHEAD
CALL 1-702-593-6111

BERT A. HUGHES
STATE OF NEVADA
PROFESSIONAL ENGINEER
CIVIL
No. 10281

DATE:

REV.	DATE	DESCRIPTION	DATE AGEN. APP	DATE GCW APP.

DESIGN:
DRAWN: JJ
CHECK: BAH
ISSUE DATE:
ISSUE EDITOR:
PLOT DATE: 01-29-02
PLOT TIME: 10:27:03
Jjohnson

G.C. WALLACE, INC.
Engineering/Architecture
1555 SOUTH RAINBOW BLVD./LAS VEGAS, NEVADA 89146
TEL PHONE (702) 804-2000 • FAX (702) 804-2799
F:\V20\Unit1\dwg\maps\V201c017.dwg

SUMMERLIN
VILLAGE 20 - UNIT 1 IMPROVEMENTS
VISTA RUN DRIVE PLAN AND PROFILE
STA 106+00 TO 110+00

SHEET
17
3071-4563
17 OF 61 SHTS

JOB NO. 62020.221

38837