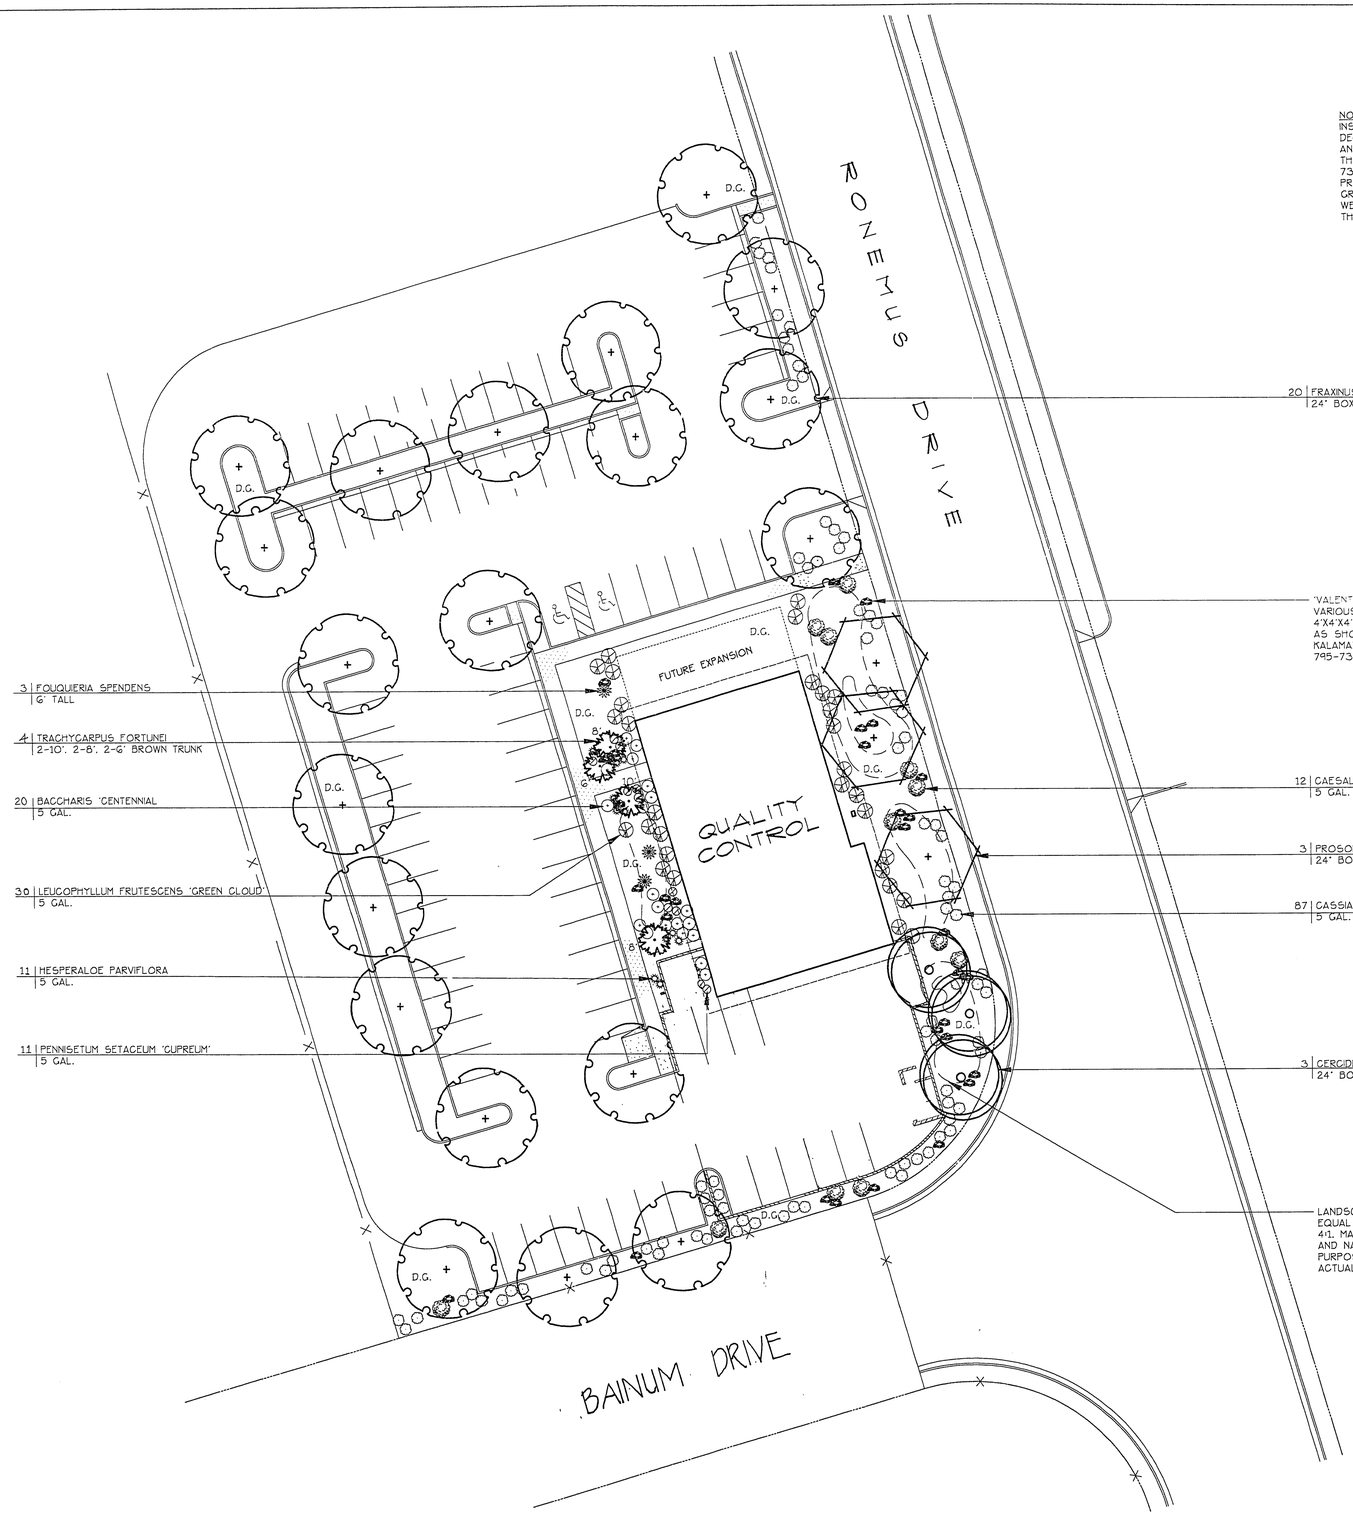

NOTE:
INSTALL A 2' LAYER OF 1/2" MINUS 'VALENTINE RED' DECOMPOSED GRANITE, CONTINUOUS IN ALL PLANTERS AND UNDER ALL TREES AND SHRUBS. AVAILABLE THROUGH KALAMAZOO MATERIALS, INC. (602) 795-7395. COMPACT SUB-GRADE TO 80% AND APPLY A PRE-EMERGANT HERBICIDE TO SOIL BEFORE PLACING GRANITE. AFTER PLACING GRANITE: RAKE SMOOTH, WET TO ENTIRE DEPTH, ROLL WITH A 150 lb. ROLLER, THEN LIGHTLY SCARIFY SURFACE WITH A LEAF RAKE.

20 | FRAXINUS VELUTINA 'RIO GRANDE'
| 24" BOX

'VALENTINE RED' GRANITE BOULDERS, VARIOUS SIZES FROM 2'X2'X3' THRU 4'X4'X4'. BURY 1/4 IN GROUND. GROUP AS SHOWN. AVAILABLE THROUGH KALAMAZOO MATERIAL, INC. (602) 795-7395.

3 | FOUQUERIA SPENDENS
| 6' TALL

4 | TRACHYCARPUS FORTUNEI
| 2-10', 2-8', 2-6' BROWN TRUNK

20 | BACCHARIS 'CENTENNIAL
| 5 GAL.

30 | LEUCOPHYLLUM FRUTESCENS 'GREEN CLOUD'
| 5 GAL.

11 | HESPERALOE PARVIFLORA
| 5 GAL.

11 | PENNISETUM SETACEUM 'CUPREUM'
| 5 GAL.

12 | CAESALPINIA GILLIESII
| 5 GAL.

3 | PROSOPIS GLANDULOSA GLANDULOSA
| 24" BOX

87 | CASSIA PHYLLODENIA
| 5 GAL.

3 | GERCIDIUM FLORIDUM
| 24" BOX

LANDSCAPE MOUNDS. CONTOUR INTERVAL EQUAL 1'-0". NO SLOPE GREATER THAN 4:1. MAKE ALL GRADE TRANSITIONS SMOOTH AND NATURAL. CONTOURS ARE FOR MOUNDING PURPOSES ONLY AND DO NOT REPRESENT ACTUAL GRADES.

SCALE: 1" = 20'-0"

S.W. SOUTHWICK AND ASSOCIATES
LANDSCAPE ARCHITECTS
2205 E. Flamingo Road • Las Vegas, Nevada 89119
(702) 451-1369

REVISION	DATE

ANY INFORMATION OR DATA ON THIS DRAWING IS NOT INTENDED TO BE SUITABLE FOR REUSE BY ANYONE OR FOR ANY PURPOSE OTHER THAN THE PURPOSE INDICATED ON EXTENSIONS OF THIS PROJECT OR FOR ANY USE ON ANY OTHER PROJECT. ANY REUSE WITHOUT WRITTEN VERIFICATION AND ADAPTATION BY W. POGGEMEYER DESIGN GROUP WILL BE AT THE USER'S SOLE RISK AND WITHOUT LIABILITY OR LEGAL EXPOSURE TO THE ENGINEER.

POGGEMEYER DESIGN GROUP
PLANNERS SURVEYORS
ENGINEERS
1140 ALMOND TREE LANE, SUITE 306 LAS VEGAS, NEVADA 89104 (702) 735-5108

PLANTING PLAN – QUALITY CONTROL

WEST SERVICE CENTER
PHASE I
QUALITY CONTROL

JOB NUMBER	9122
DESIGNED BY	SVS
DRAWN BY	SVS
CHECKED BY	SVS
DATE	7 AUG 92

SHEET NUMBER
LP-2
14 OF 78

522-V52