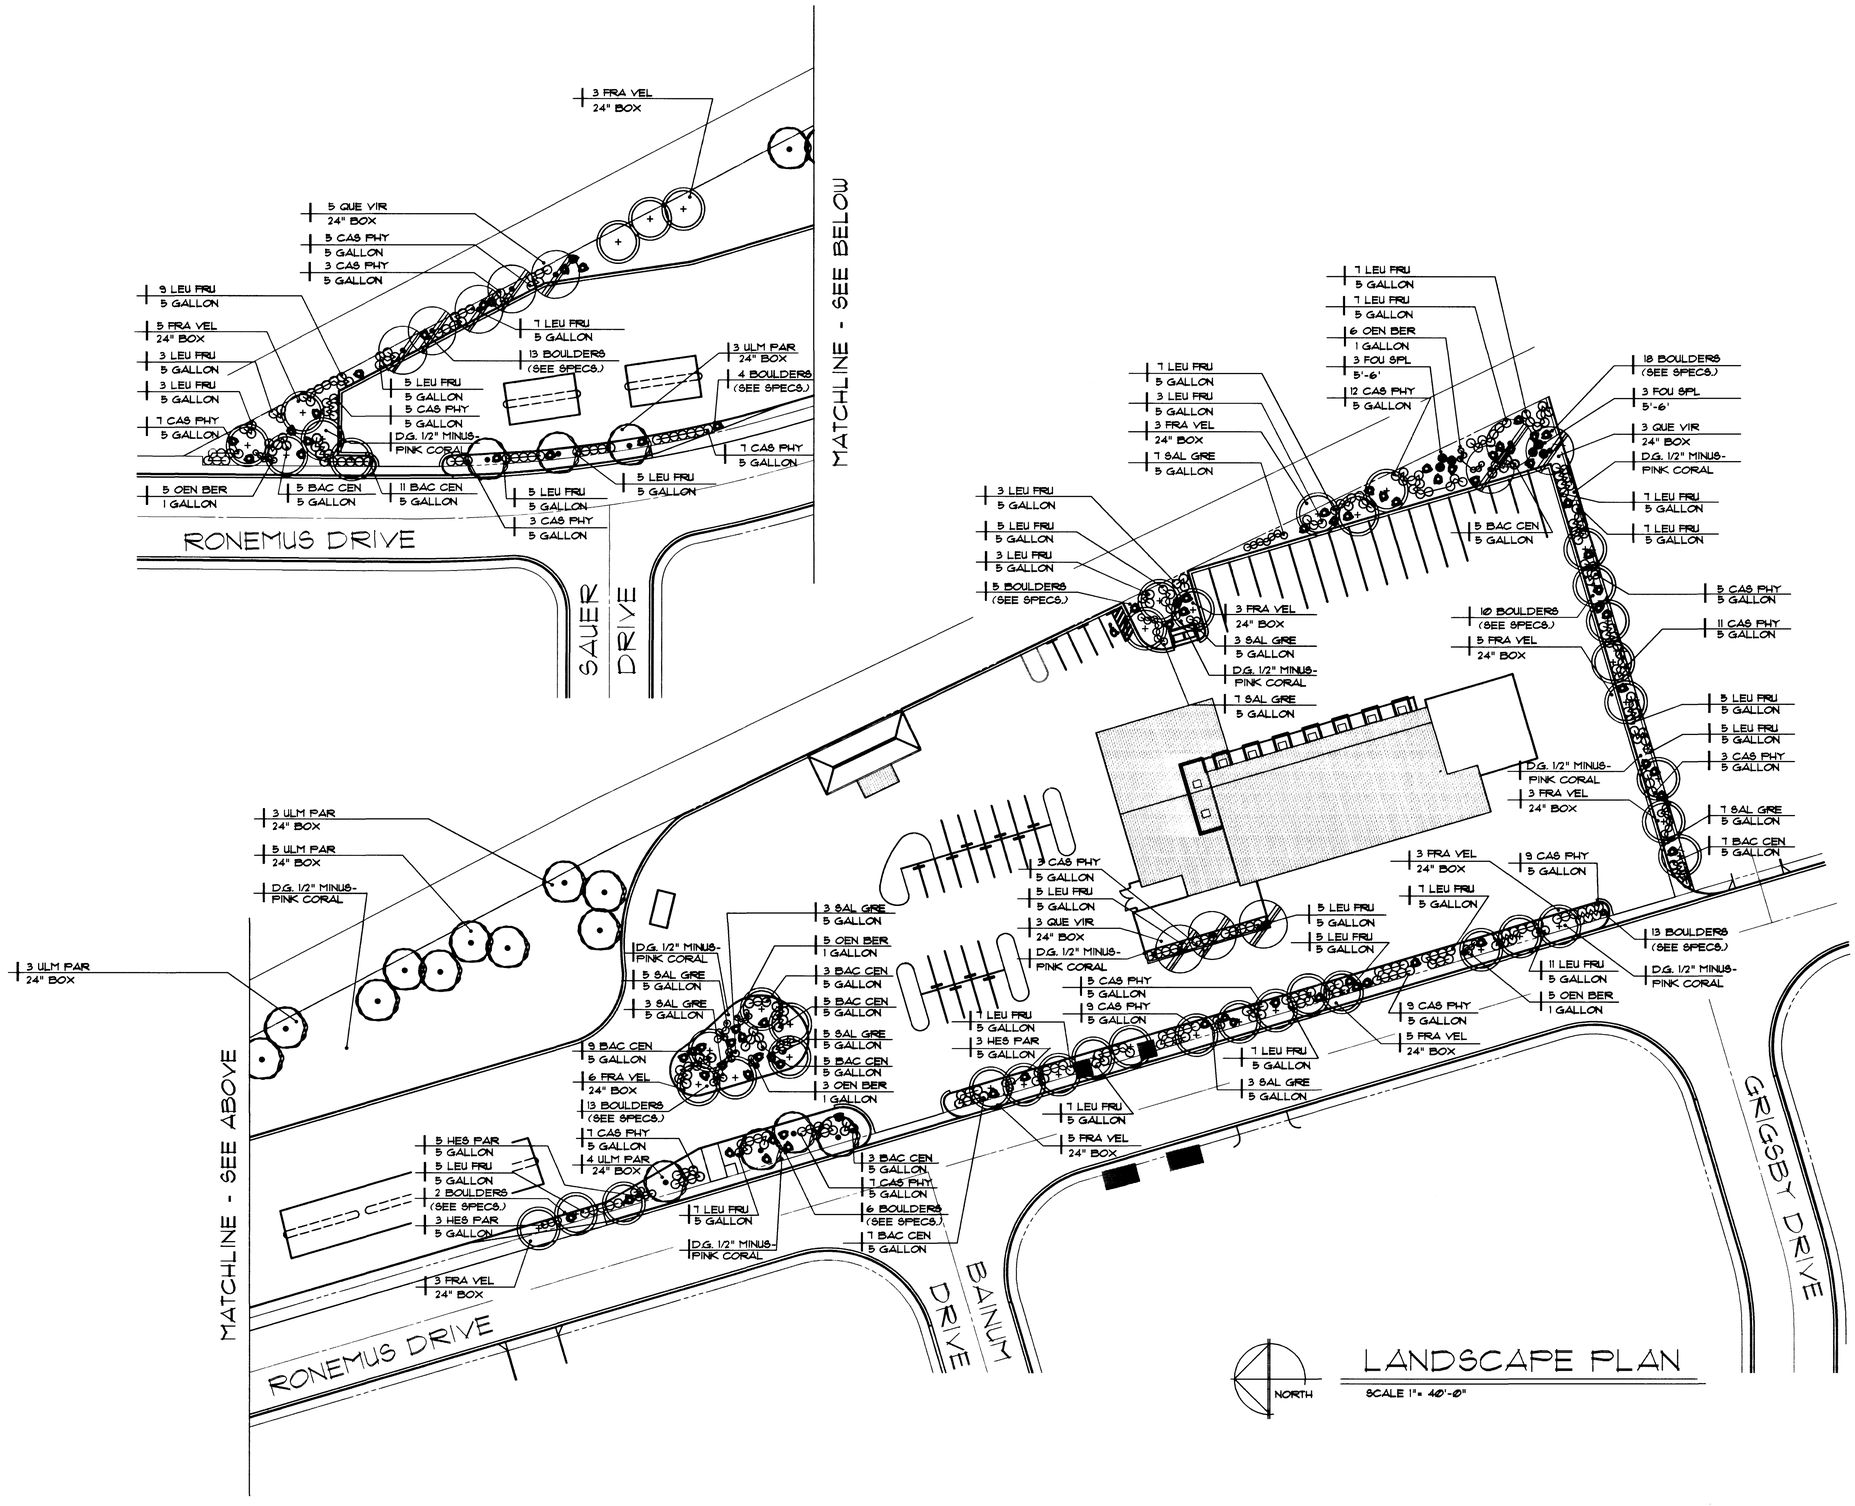

LANDSCAPE PLAN

SCALE 1" = 40'-0"

REVISIONS	DATE

W.O. #

SCALE (H) 1"=40'-0" SCALE (V)

FLD. BK. # DATE APRIL 1997 DESIGN BY CML

ARCHITECTURAL SERVICES

CLAIR M. LEWIS, RLA, ASLA
PROJECT LANDSCAPE ARCHITECT

REGISTERED LANDSCAPE ARCHITECT CLAIR M. LEWIS 239 STATE OF NEVADA

DEPARTMENT OF GENERAL SERVICES

PROJECT: WEST VEHICLE SERVICE CENTER LANDSCAPING

SHEET: LANDSCAPE PLAN

CITY OF LAS VEGAS NEVADA

DRAWING NO. 522-VST

3/7

298

522-V59

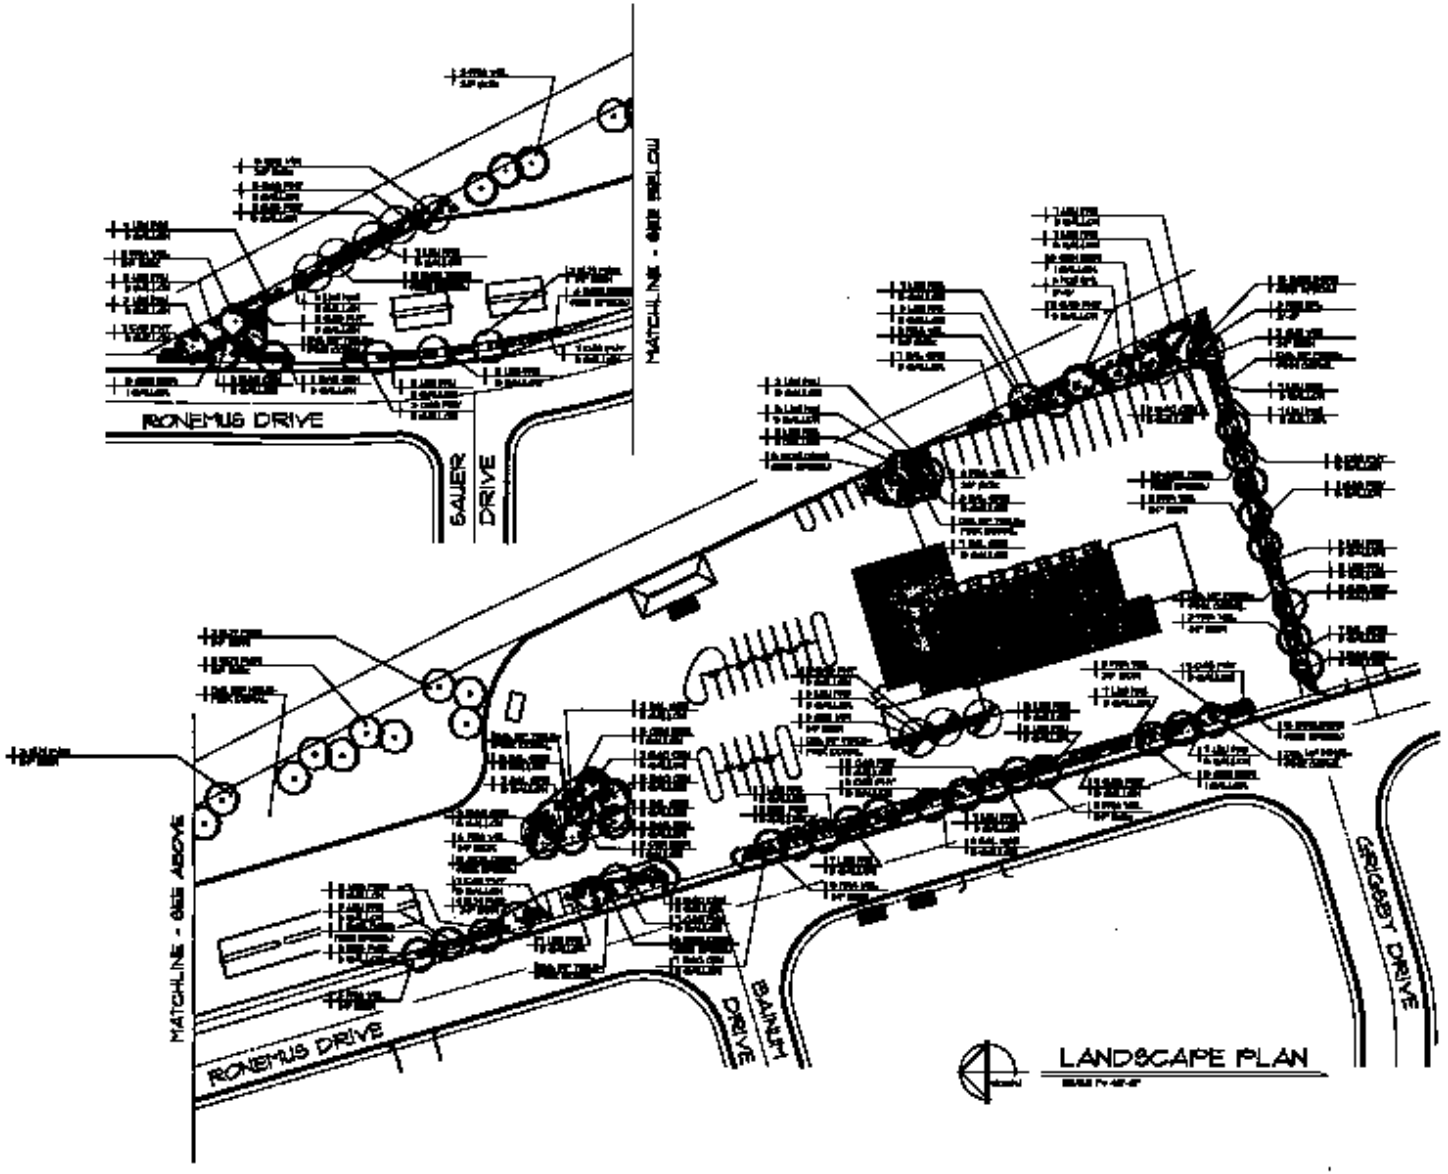

DEPARTMENT OF GENERAL SERVICES

LANDSCAPE PLAN

WEST VEHICLE SERVICE CENTER LANDSCAPING

ARCHITECTURAL SERVICES

322-159