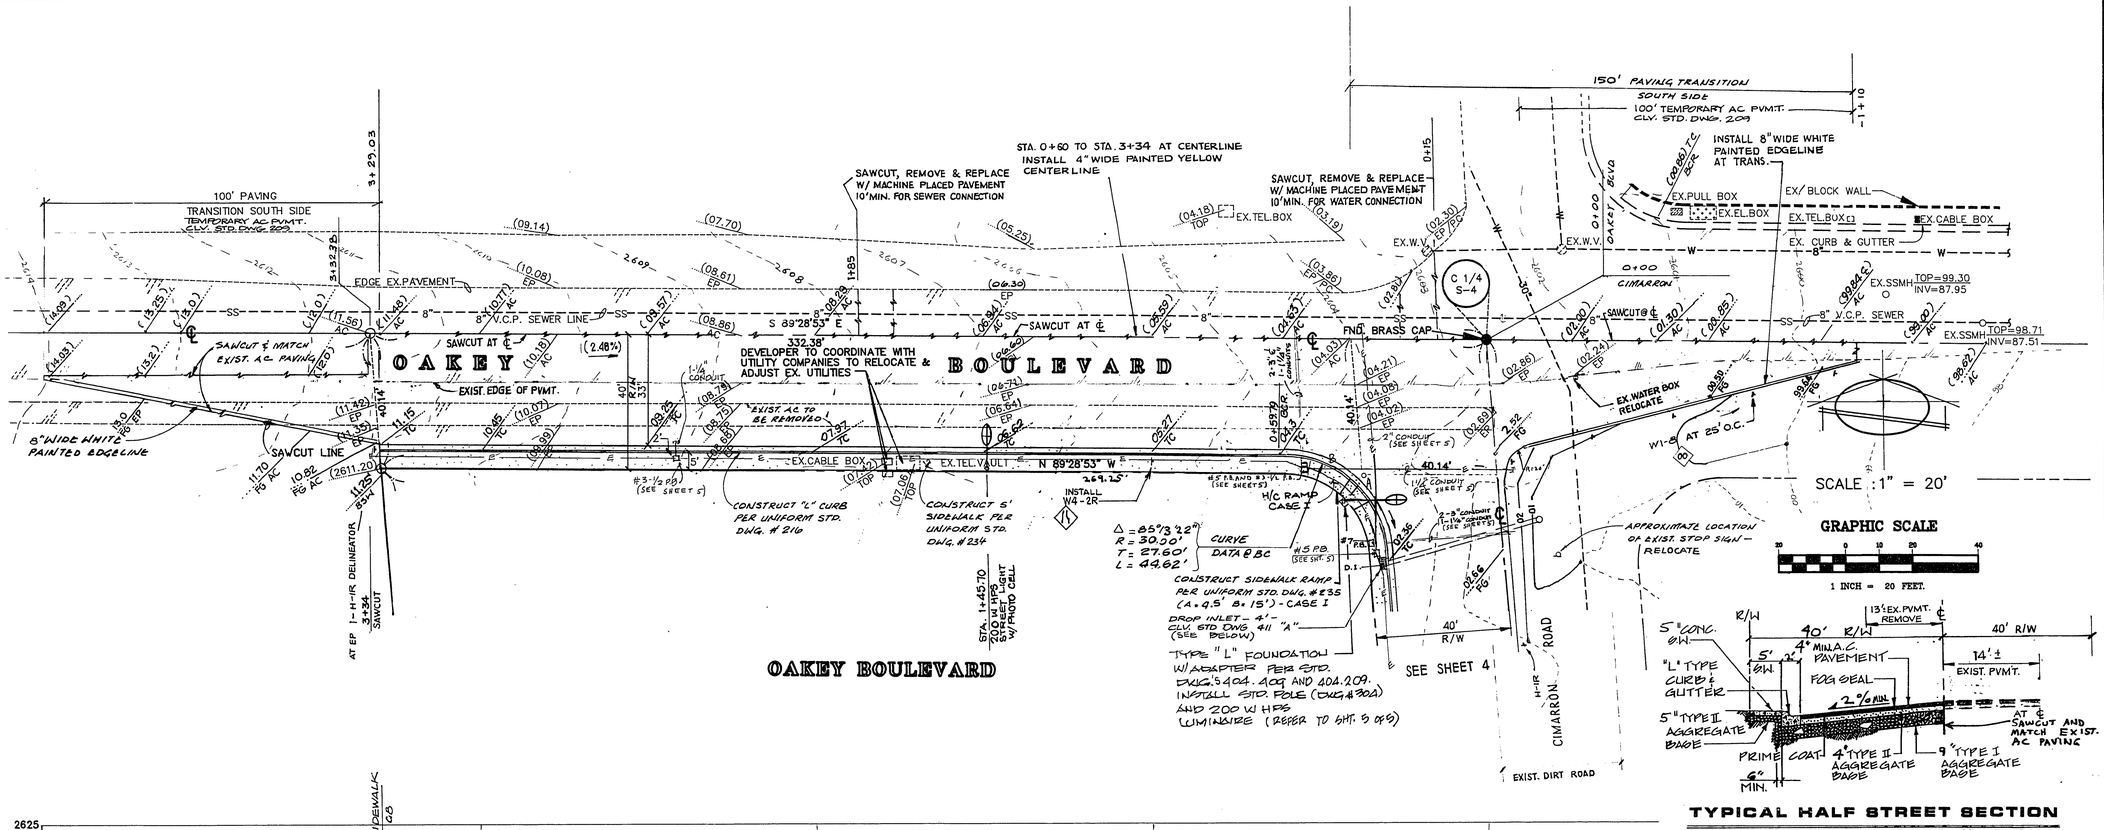

NOTE:
COORDINATE ALL WORK WITH THE VALLEY WEST X1 (PHASE 6 & 7) PROJECT

DATE	NO	REVISIONS	APP'D

PREPARED FOR: WIL FRIEDMAN

DATE	JULY 1994	
DESIGN	E.R.	
DRAWN	RIK	
CHECK	E.R.	
SCALE	1"=20'	

BAUGHMAN & TURNER, INC.
CIVIL ENGINEERS · LAND SURVEYORS · LAND PLANNERS
1210 HINSON STREET · LAS VEGAS, NEVADA 89102
(702) 870-8771

STREET PLAN & PROFILE
PORTION OF THE NE 1/4 OF THE SW 1/4 OF SECTION 4, TOWNSHIP 21 SOUTH, RANGE 60 EAST, M.D.B.& M. · NEVADA
CITY OF LAS VEGAS
OAKEY BLVD.

SHEET 3 OF 5
PROJ. NO. FRIED-OA

FB 178 PGS. 121-122

107-V2417
26-5-126