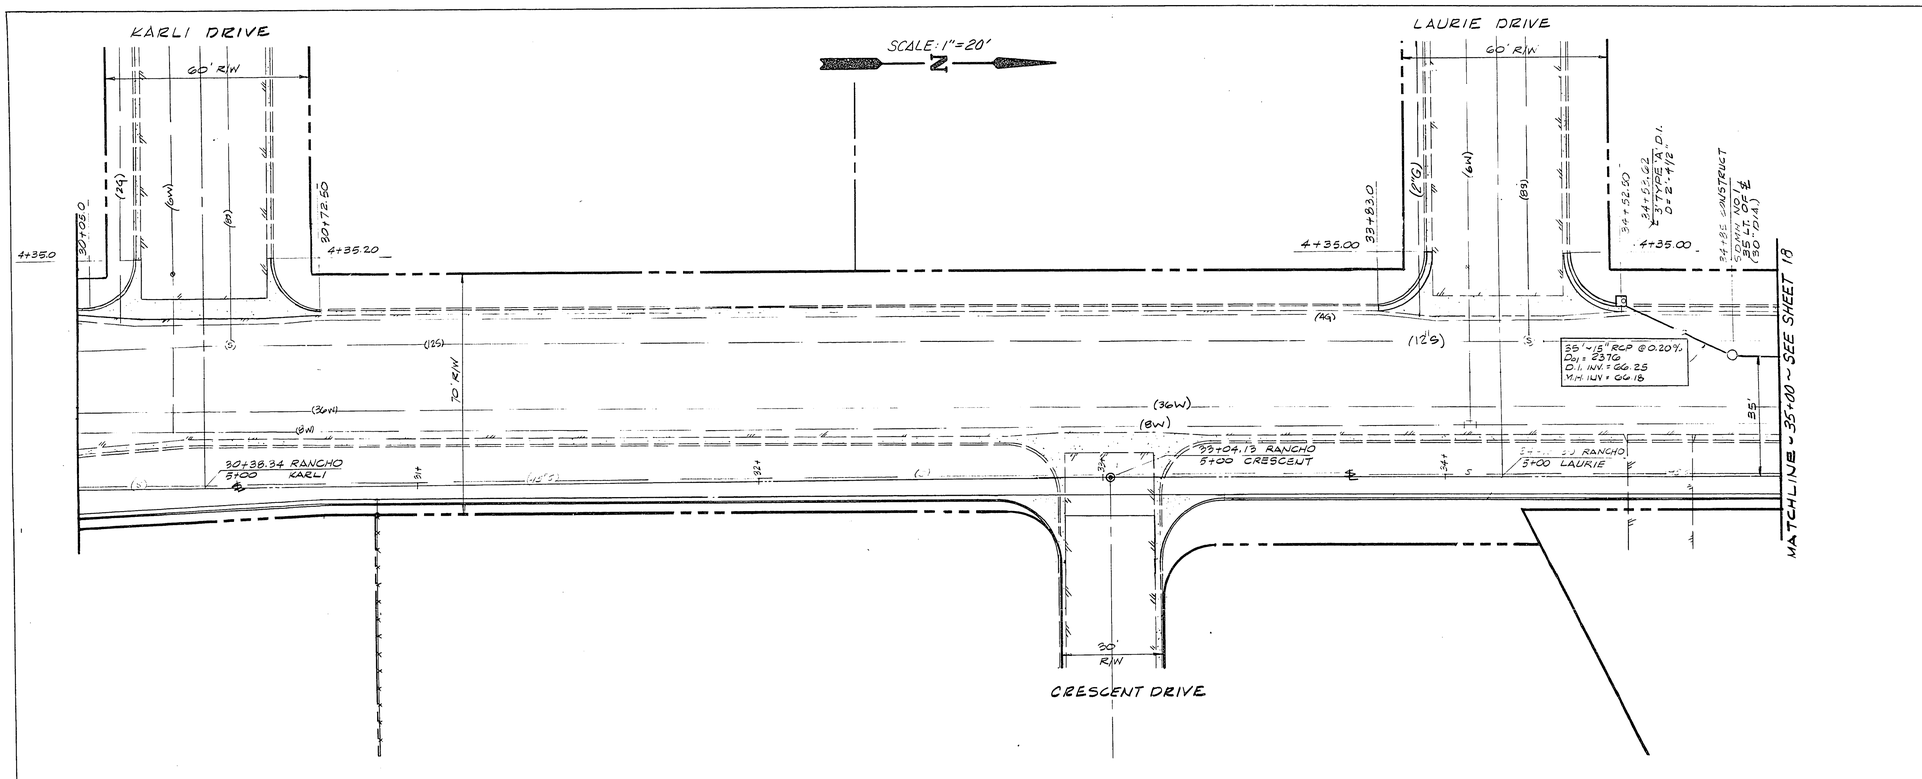

APPROXIMATE QUANTITIES - THIS SHEET

ITEM NO	DESCRIPTION	UNIT	TOTAL
601.00.03	15" S.S.P.	LF	35
601.00.04	18" S.S.P.	LF	15
603.00.01	TYPE 'A' DROP INLET (3' OPENING)	EA	1
603.00.03	30" DIAMETER MANHOLE	VF	3

CLV BENCHMARK Nº 16181 PLATE @ INTERSECTION OF OAKEY & RANCHO ELEV. = 2066.57

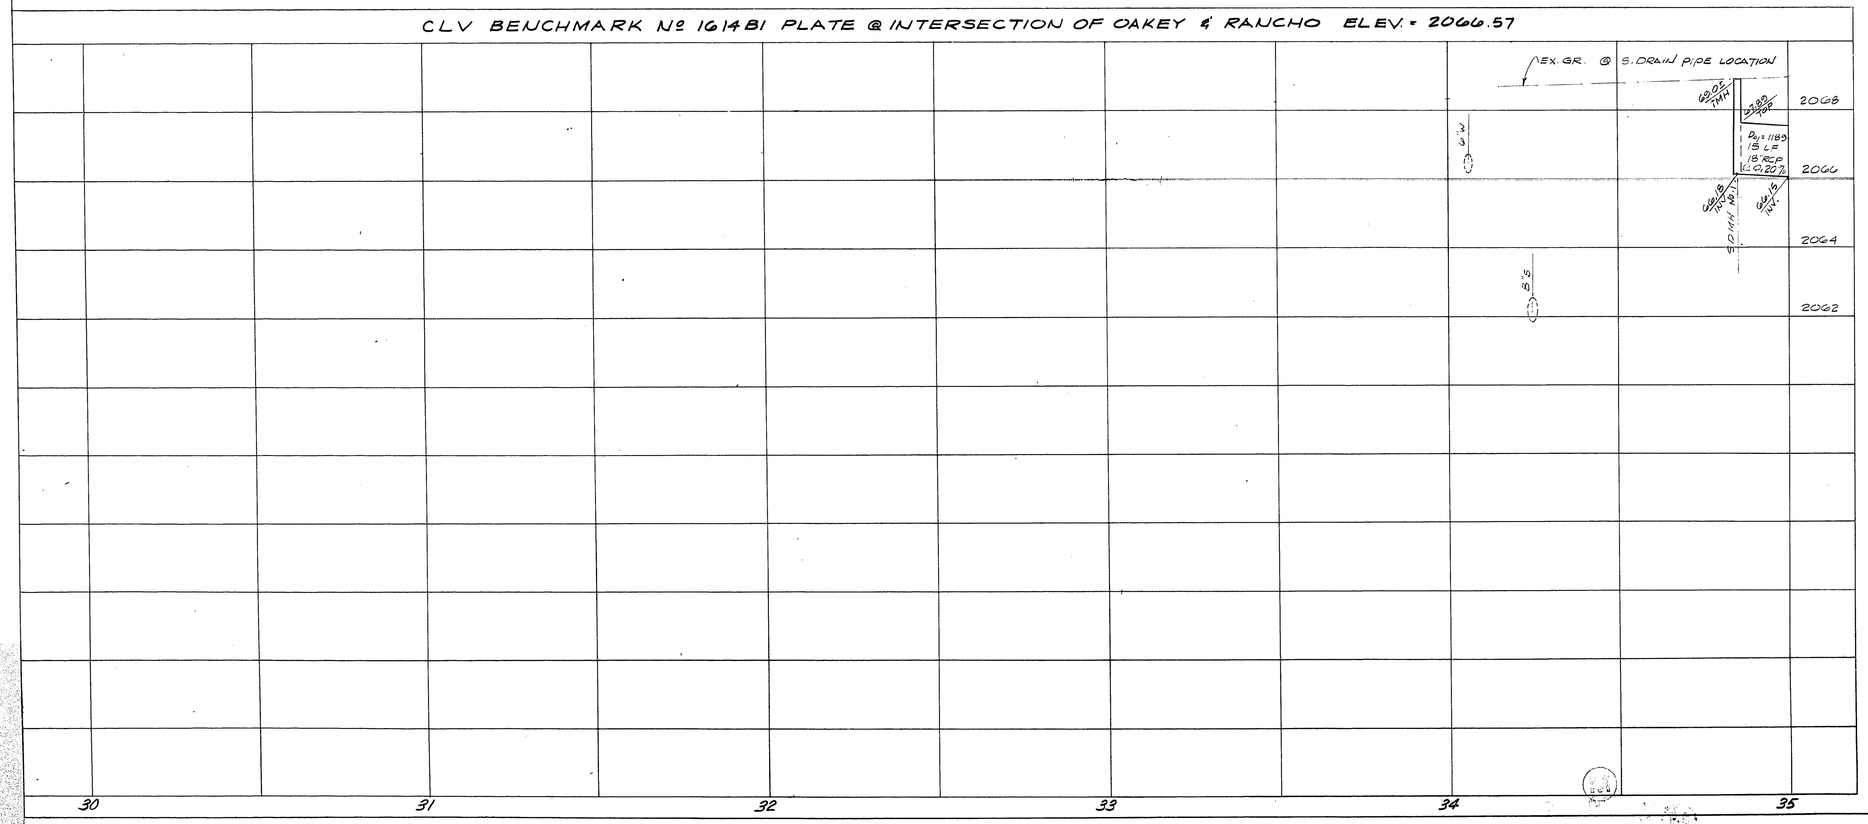

REV. NO.	DESCRIPTION	BY	APPROVAL	DATE

REVISIONS

RANCHO ROAD

STORM DRAIN PLAN & PROFILE

ALCA ENGINEERING & SURVEYING INC.
CIVIL ENGINEERING — SURVEYING
2765 SOUTH HIGHLAND DRIVE • SUITE NO. 103
LAS VEGAS, NEVADA 89109 • (702) 732-2105

SCALE (H) 1"=20' SCALE (V) 1"=2.0'
DES. R.A.M.
DR. J.P.
SECTION 5/4 T21S, R61E, M.D.M.
JOB NO. 8403-1-1
SHEET 17A OF 42

30-4-41 DWG. Nº 107-V1286A