Notes:
1. Class GA 3500 conc. to be used in all offsite conc. work.
2. Uniform Std. Specs. for Public Works Const., Clark County Area, 1978 Edition to apply.
3. A.C. pavement to be 1/2" above lip of gutters after compaction.

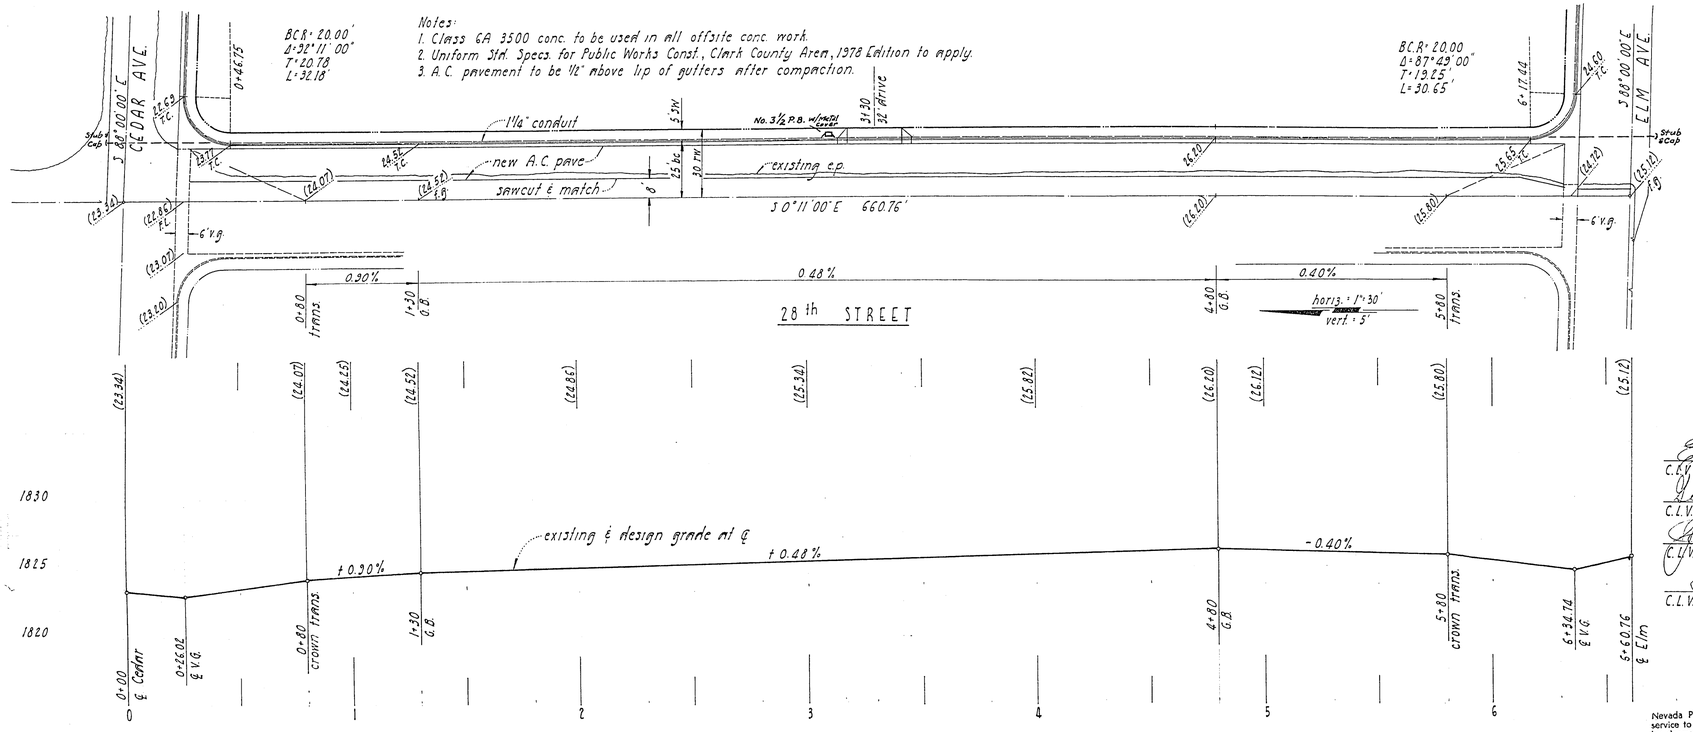

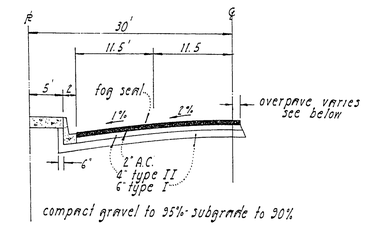

TYPICAL SECTION
see Std. Dwg. 20.0 - half street const.

APPROVED:

C.L.V. Electrical Coordinator	8/9/78 date	C.L.V. Quality Control Engineer	9-7-78 date
C.L.V. Elec. Supervisor	9-22-78 date	C.L.V. Field Operations Engineer	9-12-78 date
C.L.V. City Engineer	9/13/78 date	E. A. Wiegand Nevada Power Co.	6/12/78
C.L.V. Traffic Engineer	9-5-78 date		

Submitted by: Robert J. McNutt - RLS 1661 6/1/78

Nevada Power Company approves the point of service to the street light system. This sheet not be deemed to consent to the placement of the light poles which may be in conflict with Nevada Power Company's prior rights and/or facilities.

6-13-78
(Date)
by NEVADA POWER COMPANY

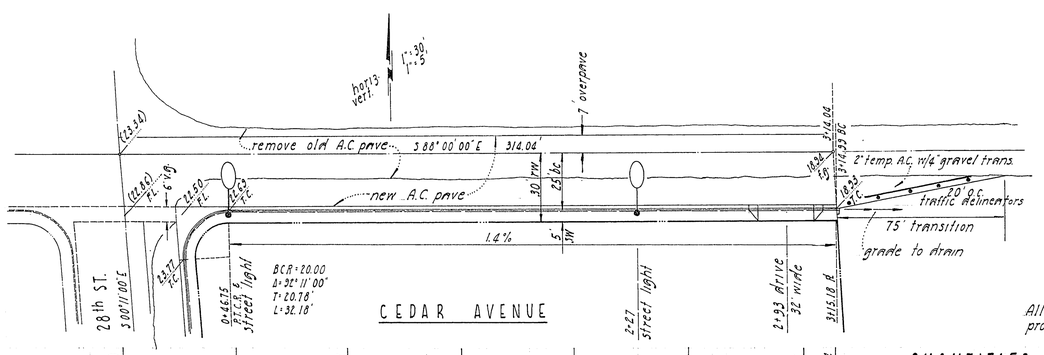

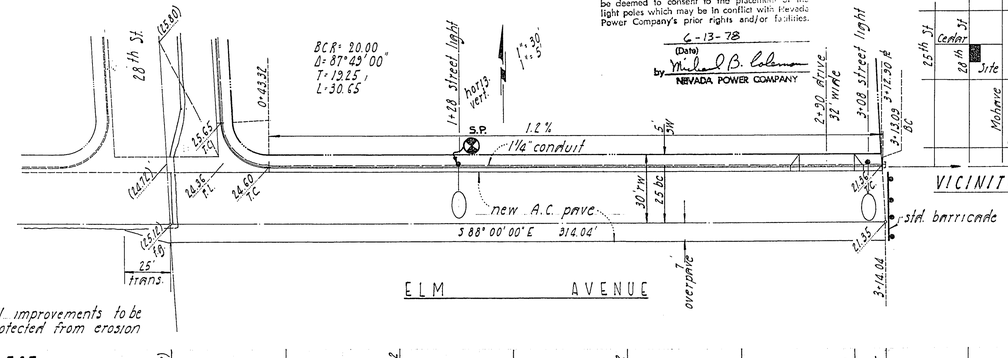

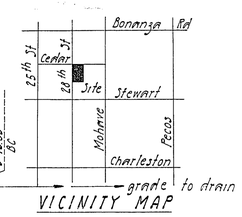

VICINITY MAP

All improvements to be protected from erosion

QUANTITIES EST.

a.c. pave • 1701 s.y.
curb & gutter • 1172 l.f.
5' sidewalk • 5858 s.f.

street lights • 4 each
service wire • 242' #1/0
field wire • 2 #4

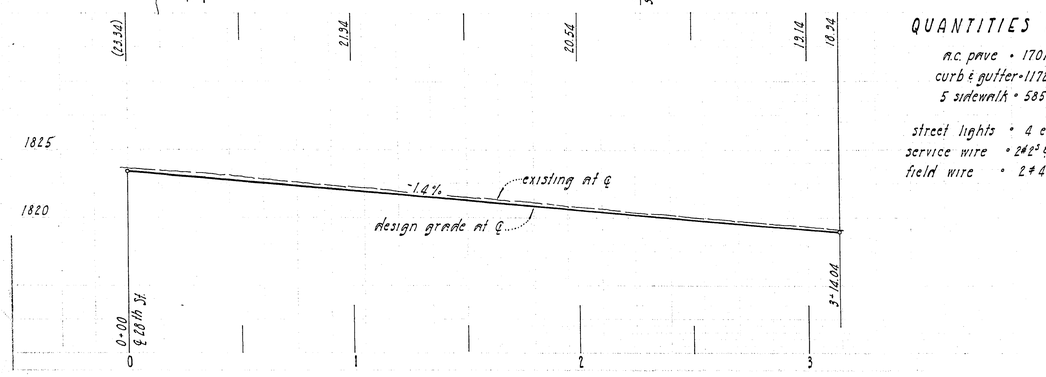

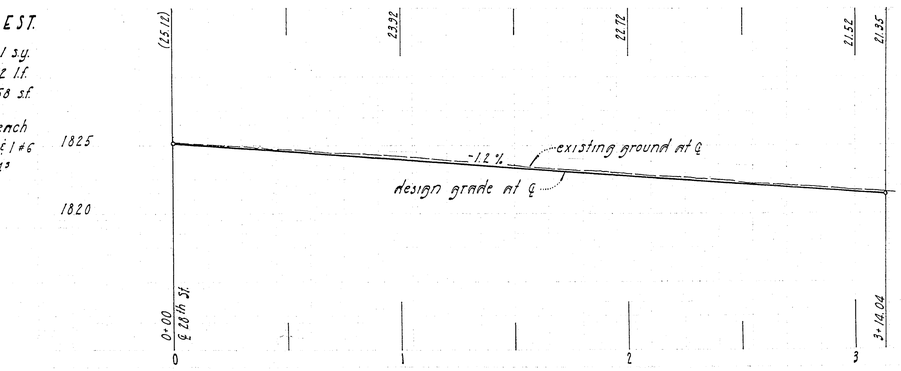

SHENANDOAH HIGHLANDS
STREET PLAN

PT. OF LOTS 1 & 2 IN BLOCK 7 OF
ARTESIAN ACRES - BK. 1 • PG. 38
IN SECTION 36 • T20S • R61E • M.D.M.
CITY OF LAS VEGAS

Sheet 2 of 2

JUN 11 1985

DG-4-10 107-V1247 ~~107-4-2210~~