12-4-77

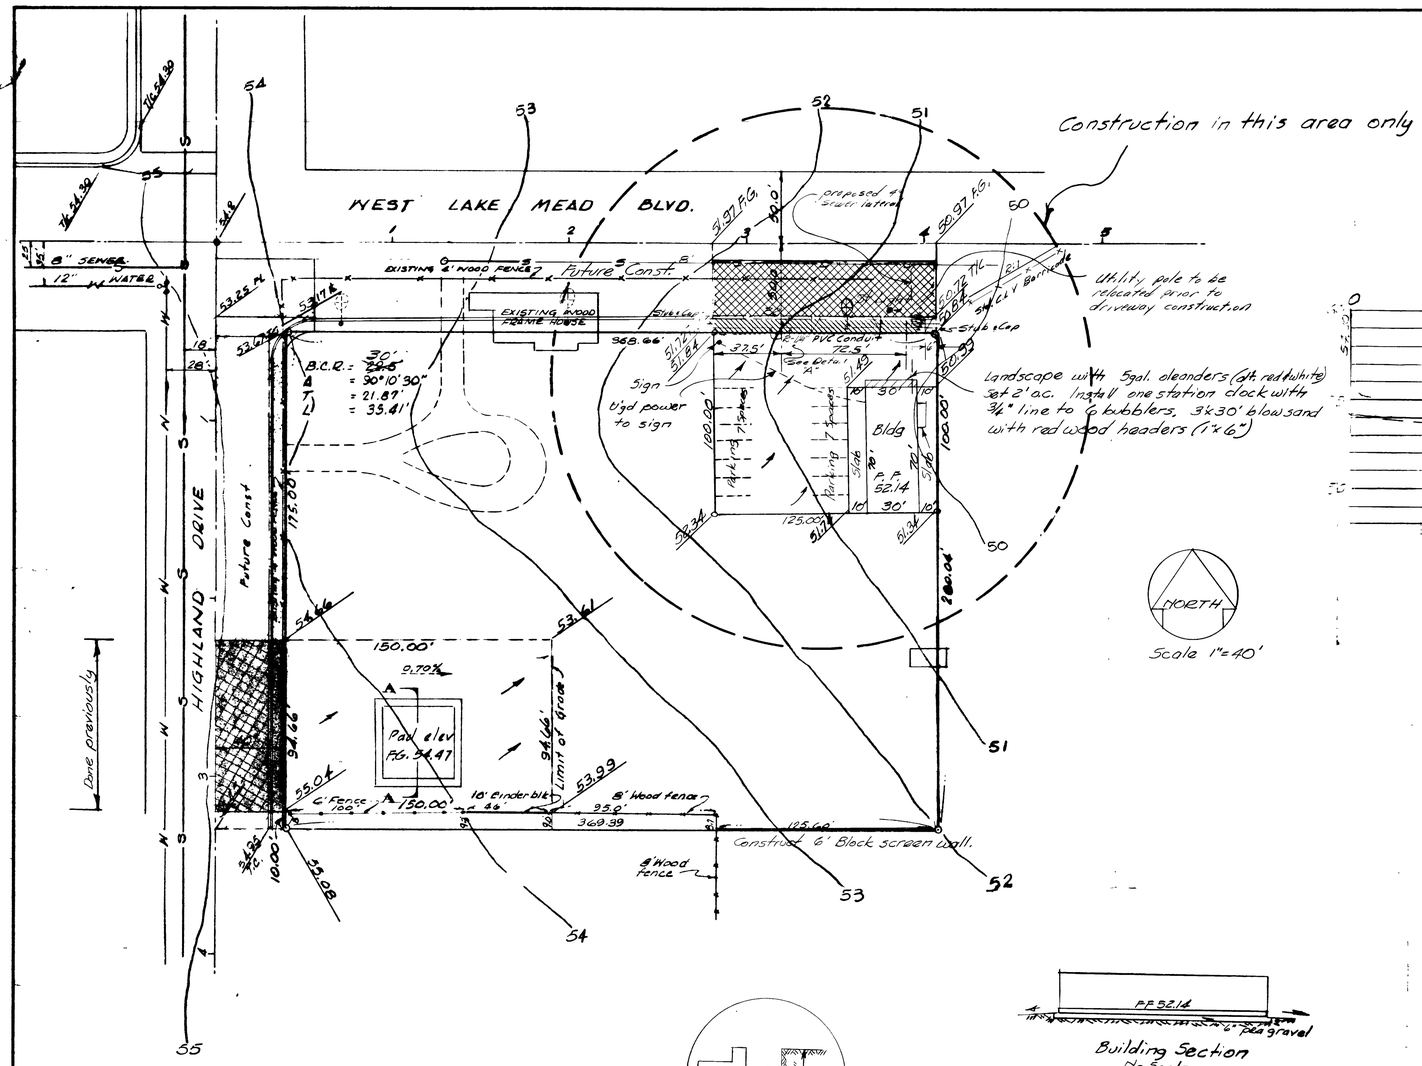

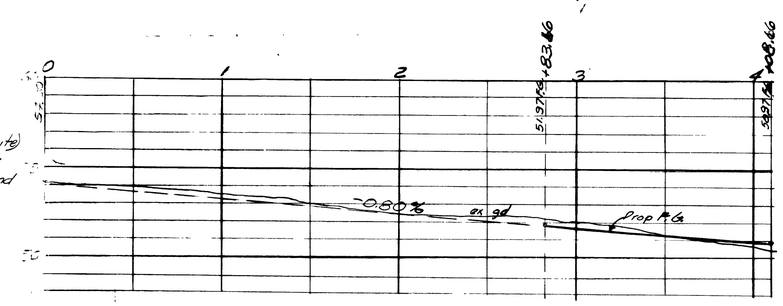

Profile of Lake Mead Blvd.

Building Section
No Scale

NOTE:
Street light to be installed in accordance with C.L.V. Street Lighting specifications: underground 120/240 volt single phase three wire multiple system dated Jan. 1, 1968

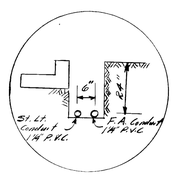

DETAIL "A"

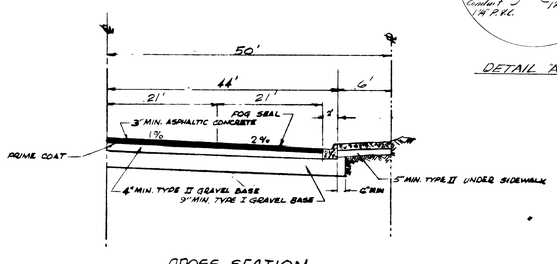

CROSS SECTION
NO SCALE

ESTIMATED QUANITIES

OFF-SITE	
Curb and Gutter	125 Lin. ft.
Sidewalk (6')	750 Sq. ft.
★ 3" A.C.P.	470 Sq. Yd.
400 Watt M.V. St. Light	1
★ Type II Gravel	65 Cu. Yd.
★ Type I Gravel	120 Cu. Yd.
★ Excavation	235 Cu. Yd.
Temporary 1" AC	440 Sq. Yd.
ON-SITE	
2" A.C.P.	1,000 Sq. Yd.
Type II Gravel	120 Cu. Yd.
6' Block Wall	125.6 Lin. ft.

★ To be completed with remainder of street construction

GENERAL NOTES

1. All work will comply with and meet Clark County Standard Specifications, Jan. 1966.
2. Details and standards are as shown on Uniform Standards Drawings for Clark County, Jan 1967.
3. Sewer and Water service to be installed prior to construction.
4. Construction from gutter to existing paving to be 1" AC over existing mat'l

APPROVALS

for CITY ENGINEER — 6/25/68 DATE

FIELD ENGINEER — 6-25-68 DATE

		6-20-67	
No.	By	Date	
1		OKT	4-5-68
2	JBD	4-25-68	
3		4/26/68	
4		6/25/68	
4-A		6/25/68	
5		6/25/68	

Rev 5/13/68 1-6W, Inbox

ENGELSTAD CONSTRUCTION CO.

SCALE: 1"=40' | APPROVED BY: | DRAWN BY: D.S.

DATE: 3-4-68 | REVISED: 4/7/68

Robert J. McNutt, Consulting Engineer
LAS VEGAS NEVADA

RCE 1661

DRAWING NUMBER

STOP-N-GO Market

186

107-V764

12-4-77

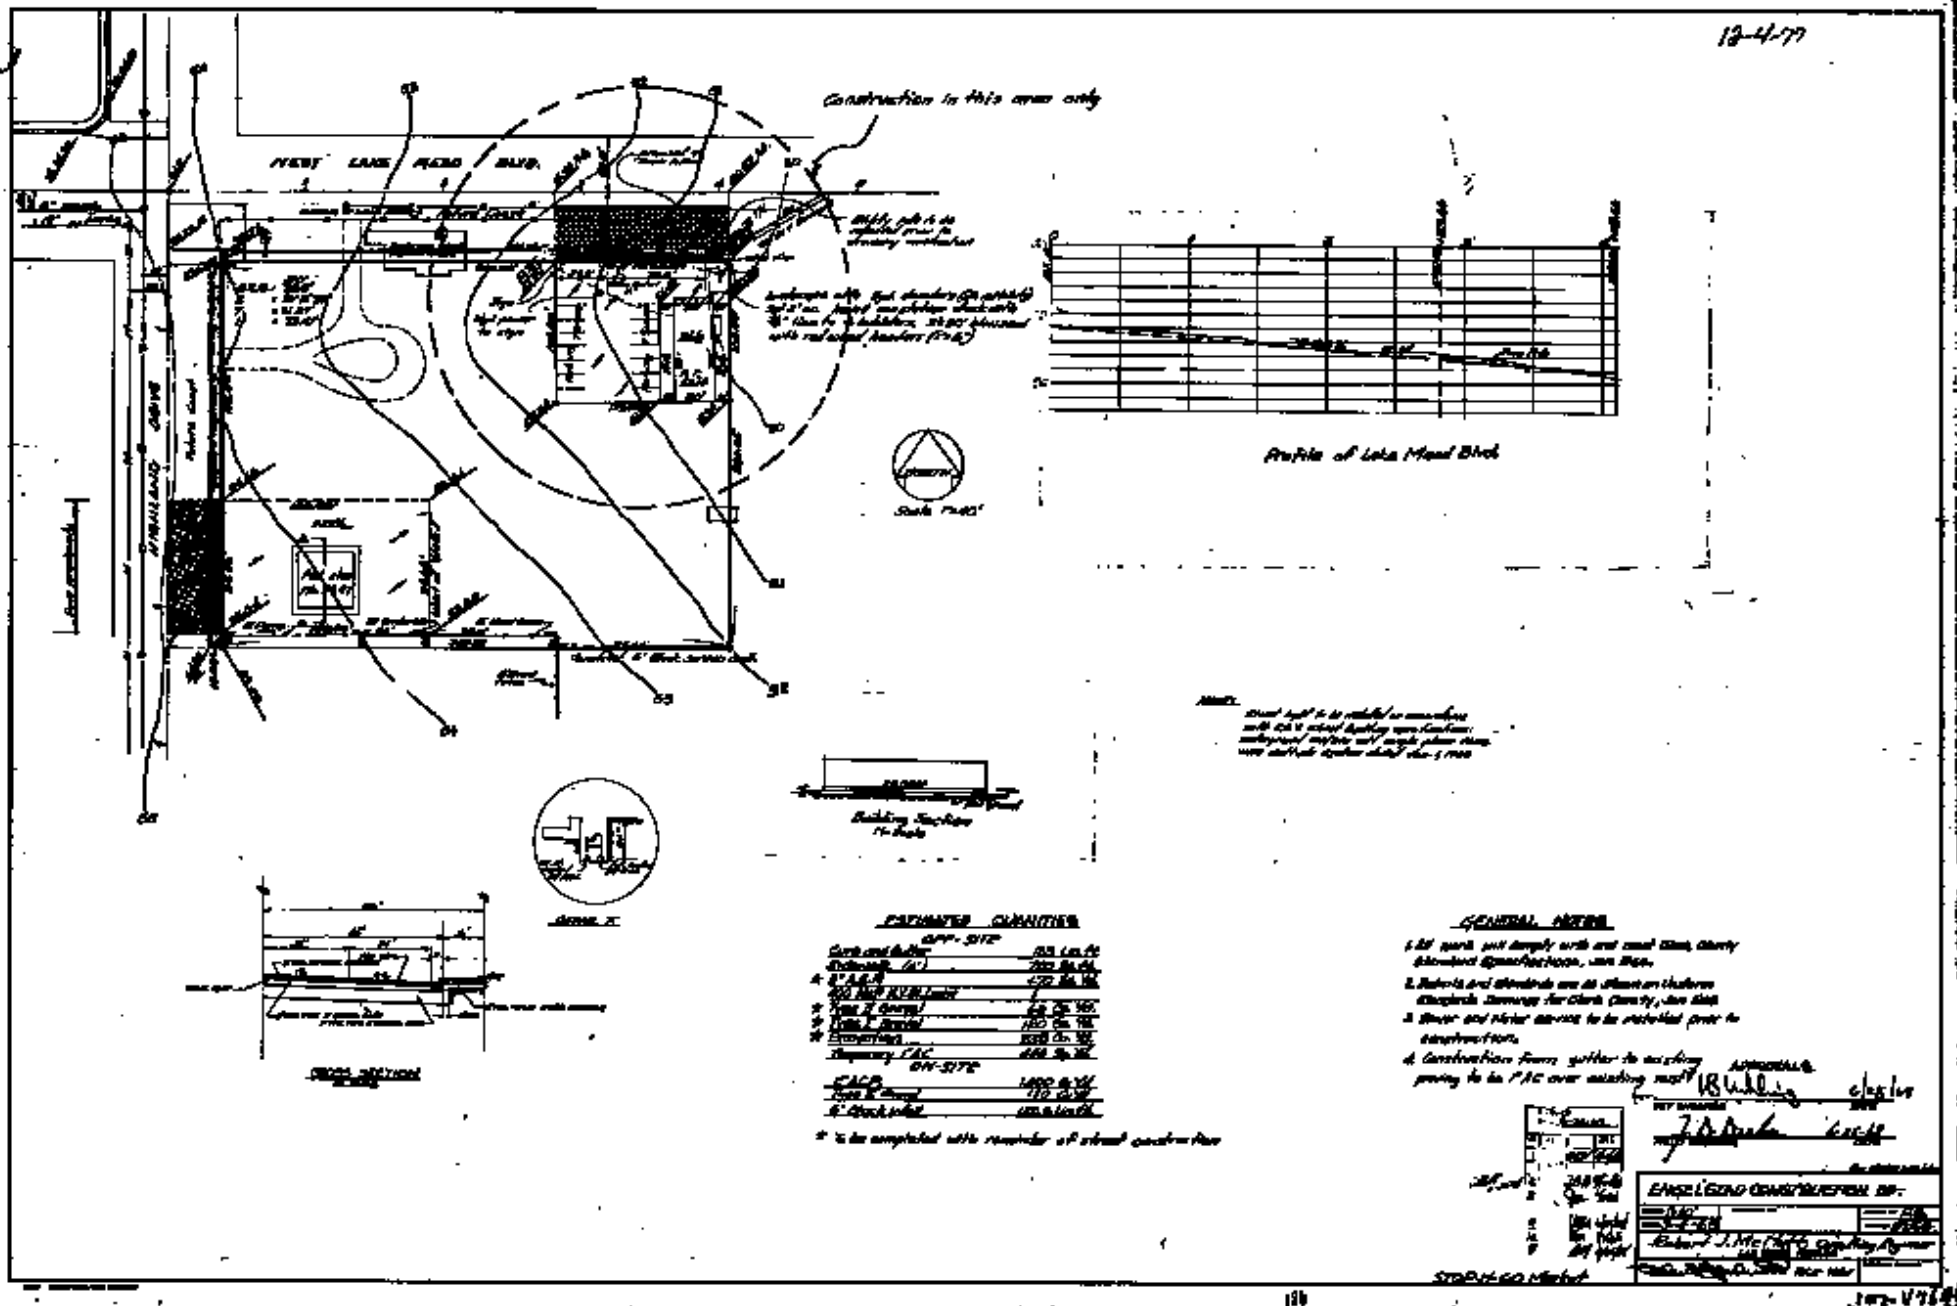
Construction in this area only
WEST LAKE ROAD BLVD.
Profile of Lake Mead Blvd.
Building Section
Detail "C"
Typical section
ESTIMATED QUANTITIES
OFF-SITE
ON-SITE
GENERAL NOTES
ENGELGOLD CONSTRUCTION CO.