9.U.56

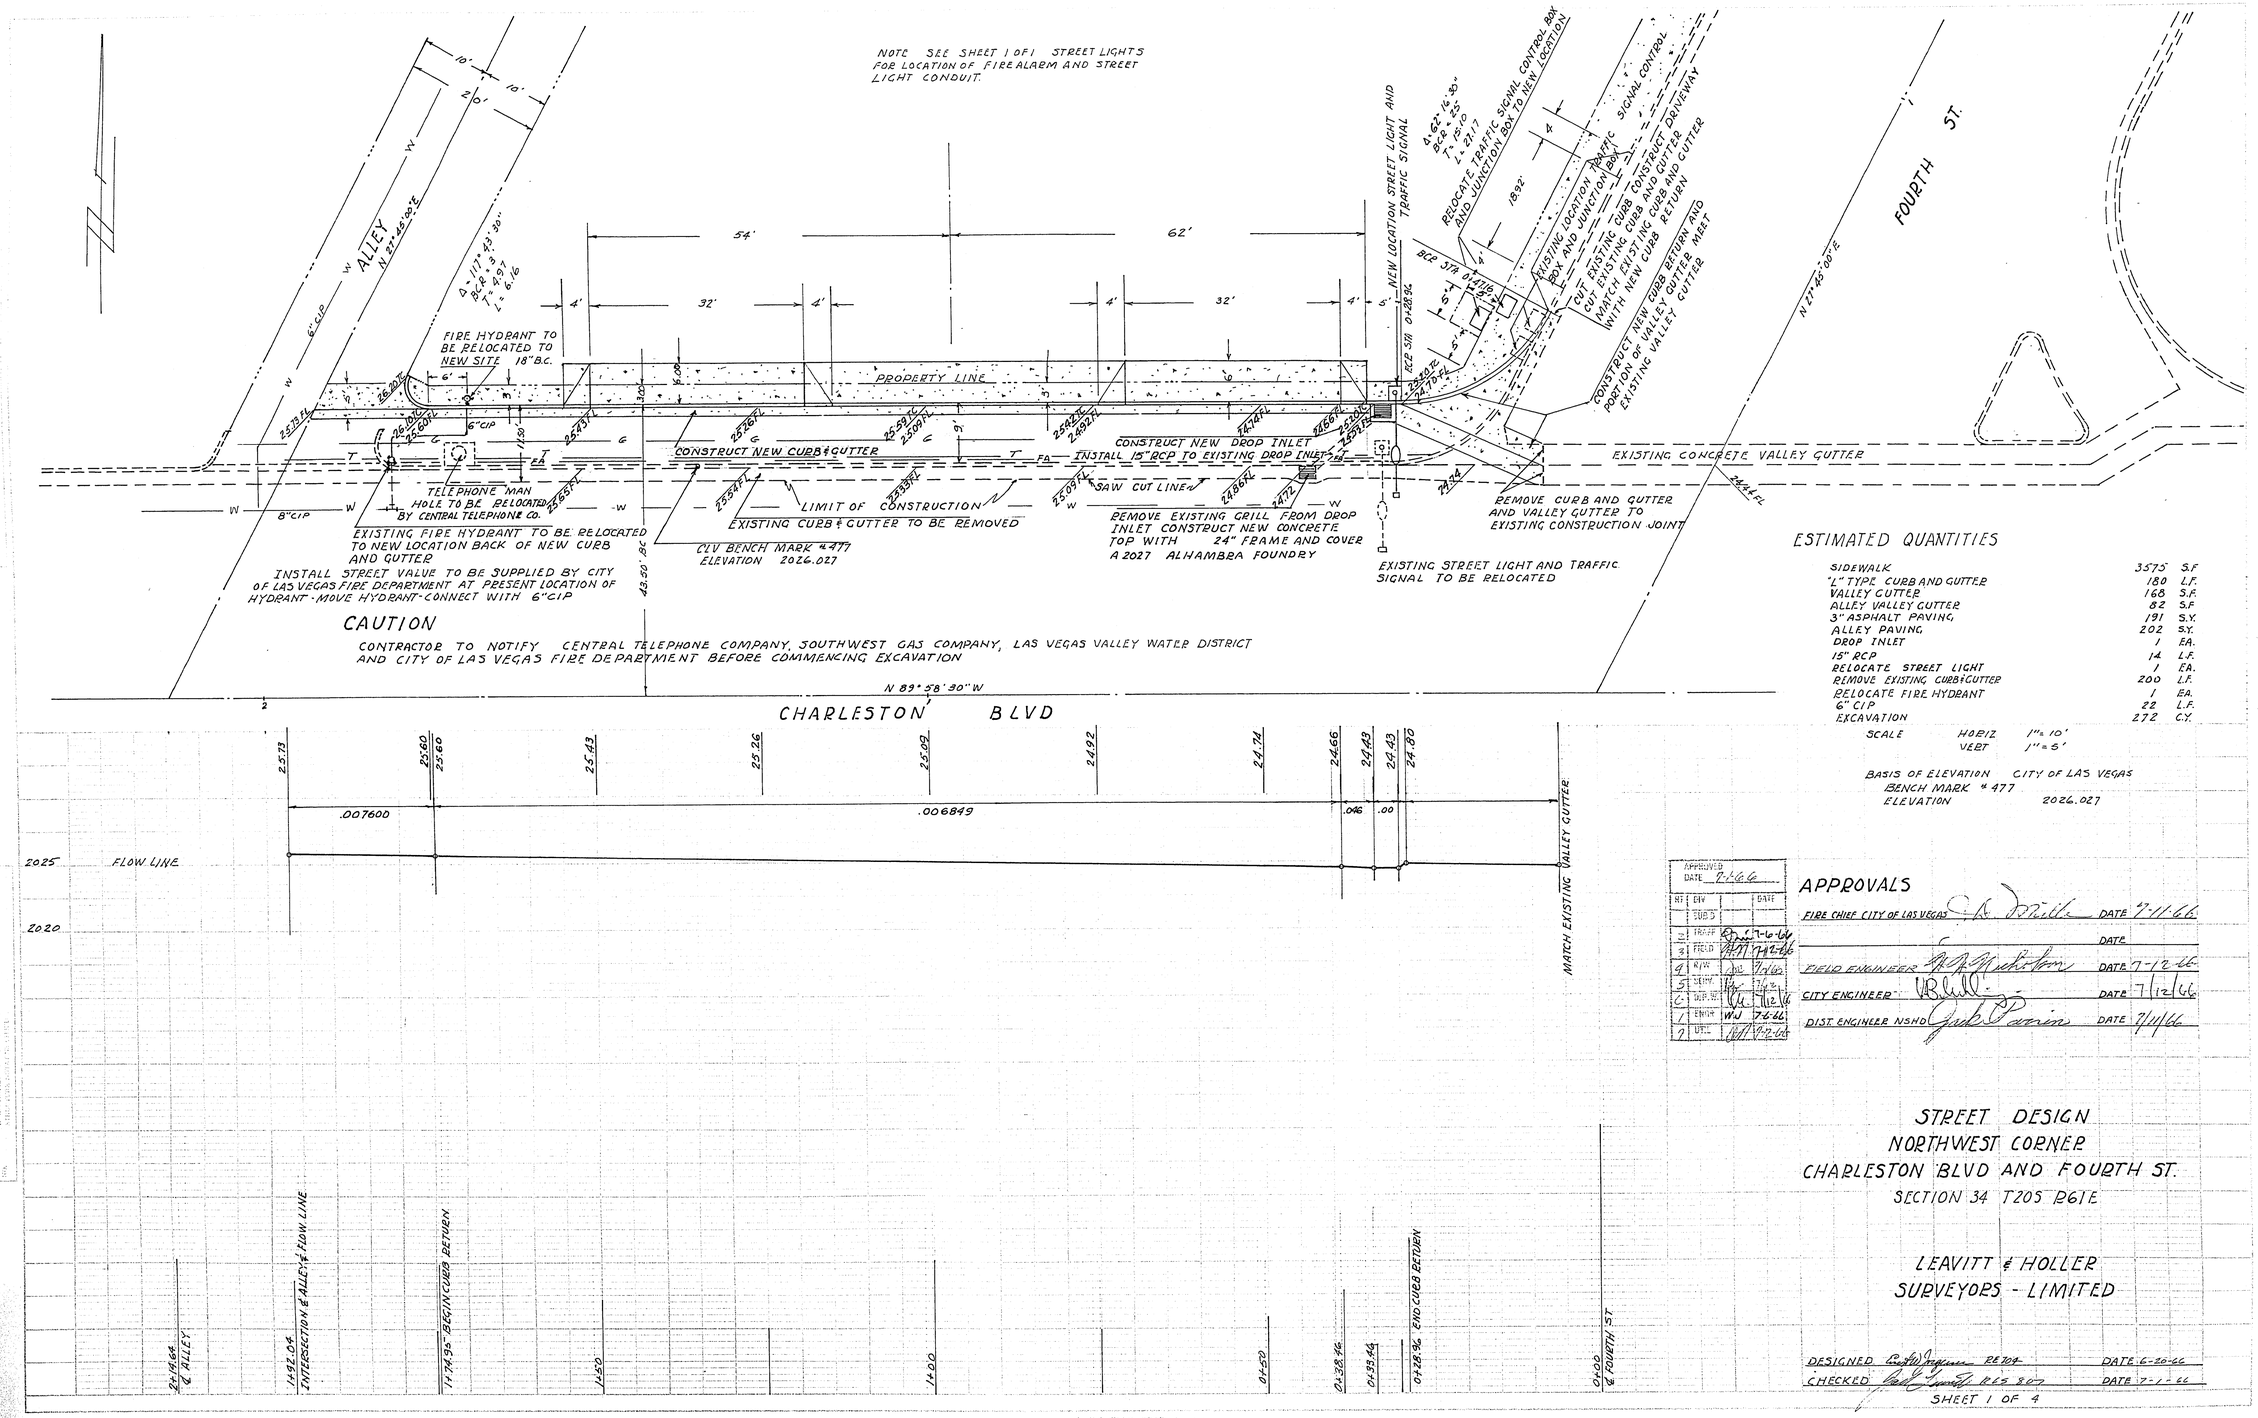

ESTIMATED QUANTITIES

SIDEWALK	3575	S.F.
6" TYPE CURB AND GUTTER	180	L.F.
VALLEY GUTTER	168	S.F.
ALLEY VALLEY GUTTER	82	S.F.
3" ASPHALT PAVING	191	S.Y.
ALLEY PAVING	202	S.Y.
DROP INLET	1	EA.
15" RCP	14	L.F.
RELOCATE STREET LIGHT	1	EA.
REMOVE EXISTING CURB & GUTTER	200	L.F.
RELOCATE FIRE HYDRANT	1	EA.
6" C.I.P.	22	L.F.
EXCAVATION	272	C.Y.

SCALE HORIZ 1" = 10'
VERT 1" = 5'

BASIS OF ELEVATION CITY OF LAS VEGAS
BENCH MARK # 477
ELEVATION 2026.027

1	DEV		DATE
	TOPO		
2	TRAFF		7-6-66
3	FIELD		7-12-66
4	R/W		7/12/66
5	DESIGN		7-12-66
6	DOP. NO.		7/12/66
7	ENTER	WJ	7-6-66
8	UPD.		7-12-66

APPROVED DATE 7-1-66

APPROVALS

FIRE CHIEF CITY OF LAS VEGAS — DATE 7-11-66
DATE
FIELD ENGINEER — DATE 7-12-66
CITY ENGINEER — DATE 7/12/66
DIST. ENGINEER NSHO — DATE 7/11/66

STREET DESIGN
NORTHWEST CORNER
CHARLESTON BLVD AND FOURTH ST.
SECTION 34 T20S R61E

LEAVITT & HOLLER
SURVEYORS - LIMITED

DESIGNED — RE 704 — DATE 6-20-66
CHECKED — RLS 807 — DATE 7-1-66

SHEET 1 OF 4

107-V709