11-4-121

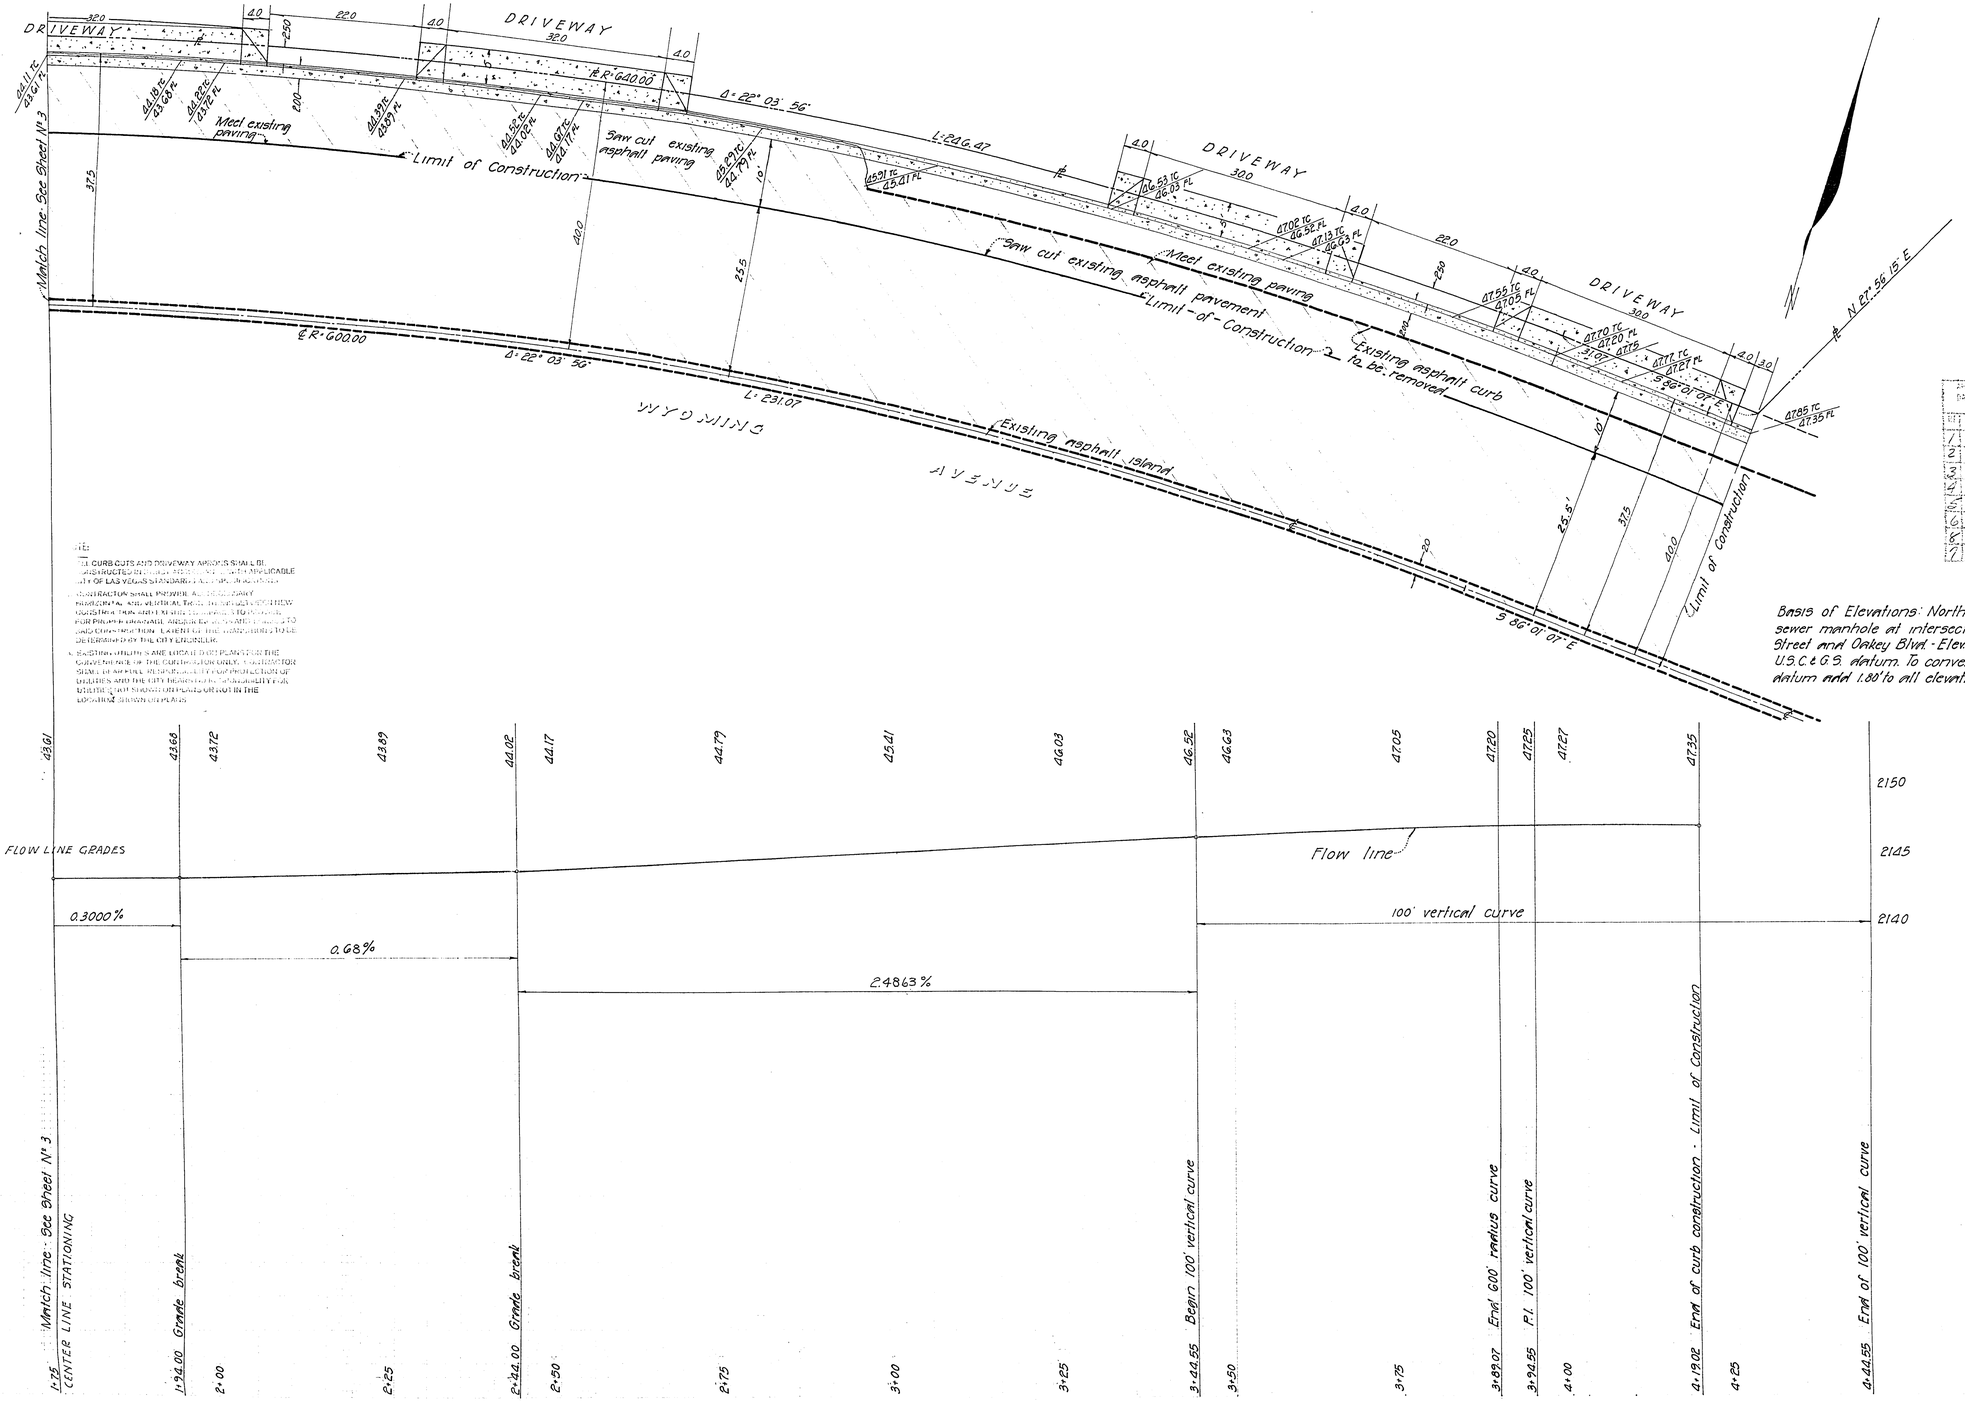

NOTE:

1. CURB CUTS AND DRIVEWAY APRONS SHALL BE CONSTRUCTED IN ACCORDANCE WITH THE APPLICABLE CITY OF LAS VEGAS STANDARDS.
2. CONTRACTOR SHALL PROVIDE ALL NECESSARY HORIZONTAL AND VERTICAL TIES TO EXISTING OR NEW CONSTRUCTION AND ADJUST GRADES AS NECESSARY FOR PROPER DRAINAGE AND/OR ACCESS TO AND CONSTRUCTION. EXTENT OF THE IMPROVEMENTS TO BE DETERMINED BY THE CITY ENGINEER.
3. EXISTING UTILITIES ARE LOCATED ON PLAN FROM THE CONVENIENCE OF THE CONTRACTOR ONLY. CONTRACTOR SHALL BE SOLE RESPONSIBLE FOR PROTECTION OF UTILITIES AND THE CITY ENGINEER DOES NOT ASSUME ANY LIABILITY FOR UTILITIES NOT SHOWN ON PLANS OR NOT IN THE LOCATION SHOWN ON PLANS.

APPROVED DATE 2-6-87

NO.	BY		DATE
1		ARR	1/6/87
2		SW	2/2/87
3		TM	2/9/87
4			
5			2/13/87
6			2/14/87
7			2-16-87
8			
9			2/17/87

REVISIONS

APPROVALS

Date

Date

Date

City Engineer

HOLLER LINDSTED
Registered Professional Engineers · Land Surveyors
536 East Sahara Avenue Las Vegas, Nevada
Scale: Vert: 1" = 5' Horiz: 1" = 10'
Designed by
Checked by

Northeast corner of Wyoming Avenue and Western Street in the Northeast Quarter (NE 1/4) of Section 4, Township 21 South, Range 61 East, M.D.M., in the City of Las Vegas Clark County Nevada

Sheet 4 of 5 Sheets

1074732