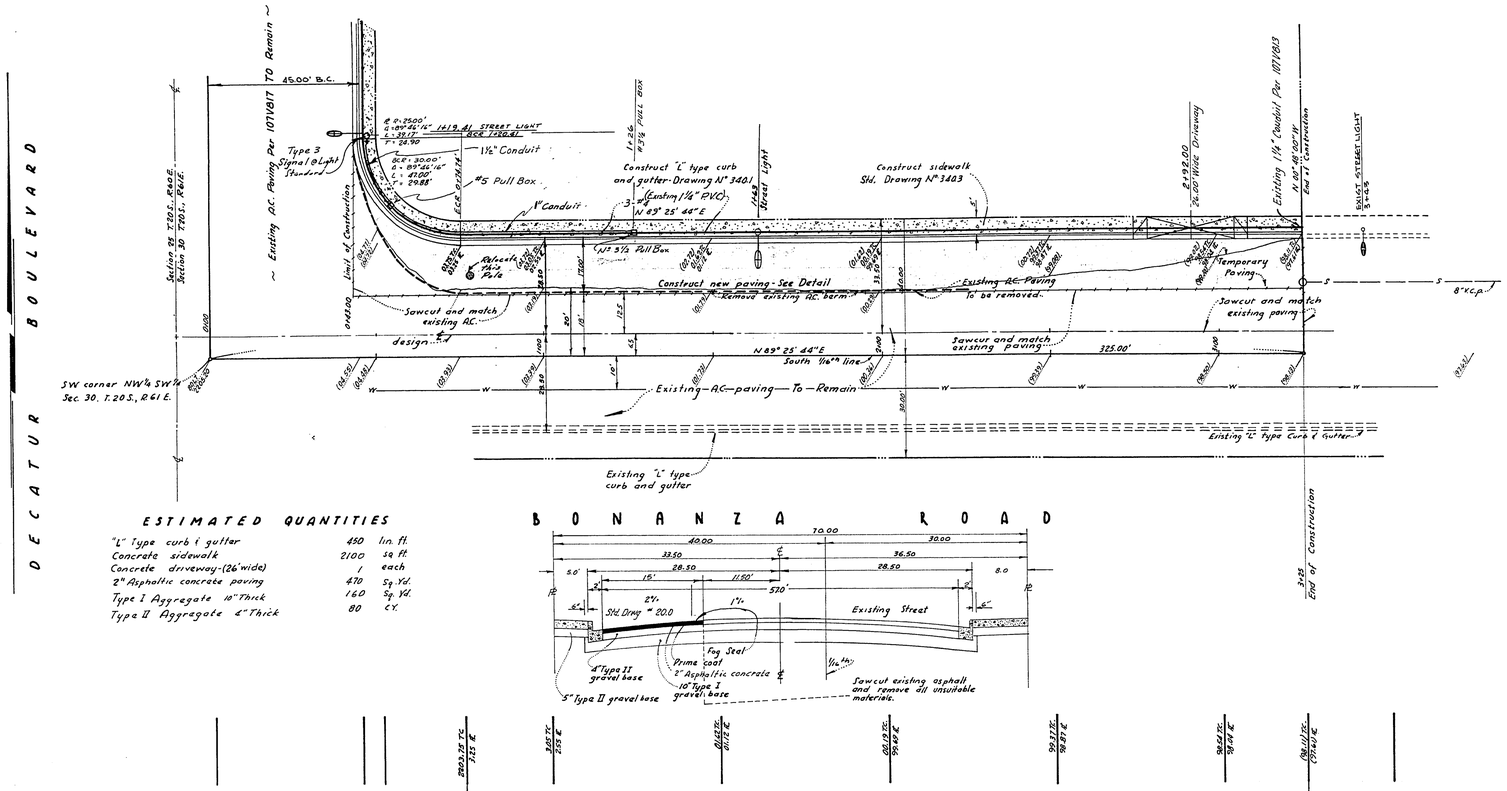

Bench Mark: CLV 061301 located near the South East corner of Decatur & Washington
Elevation: 2199.38'

ESTIMATED QUANTITIES

"L" Type curb & gutter	450	lin. ft.
Concrete sidewalk	2100	sq ft.
Concrete driveway-(26' wide)	1	each
2" Asphaltic concrete paving	470	Sq. Yd.
Type I Aggregate 10" Thick	160	Sq. Yd.
Type II Aggregate 4" Thick	80	C.Y.

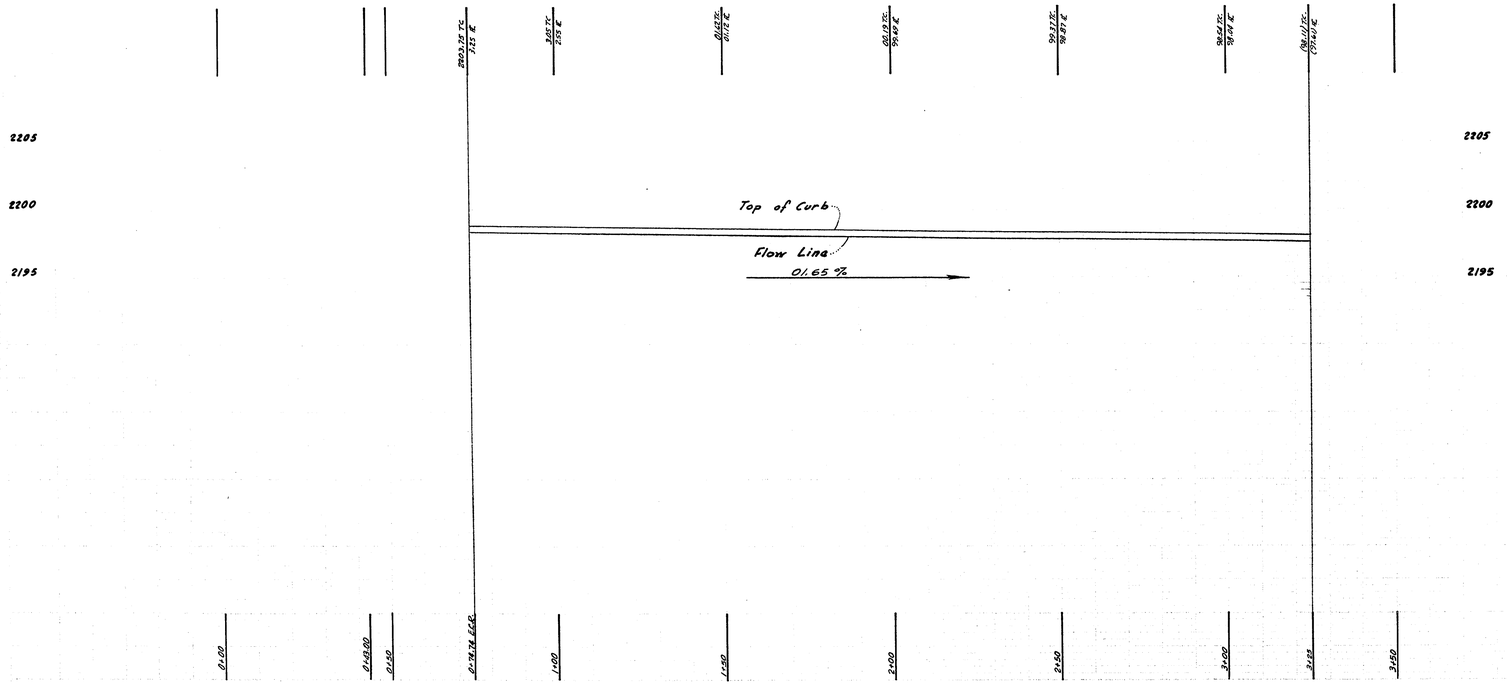

REVISIONS

APPROVALS

City Engineer — Date 7-13-70

Field Engineer — Date 7-13-70

Vert. 1"=5'

Horiz. 1"=20'

Scale:

LEAVITT & ASSOCIATES
Registered Professional Engineers - Land Surveyors
336 East Sahara Avenue Las Vegas, Nevada

Designed — Date 6/10/70

Checked — Date

REGISTERED PROFESSIONAL ENGINEER - STATE OF NEVADA
RICHARD J. BAUGHMAN
CIVIL
No. 7152

STREET DESIGN
A portion of the NW¼ SW¼ of Section 30
T. 20 S., R 61 E M.D.M.
City of Las Vegas
Clark County
Nevada

BONANZA ROAD

F.B. 48 PAGE

Sheet 1 of 2 Sheets

174-121 107-V827