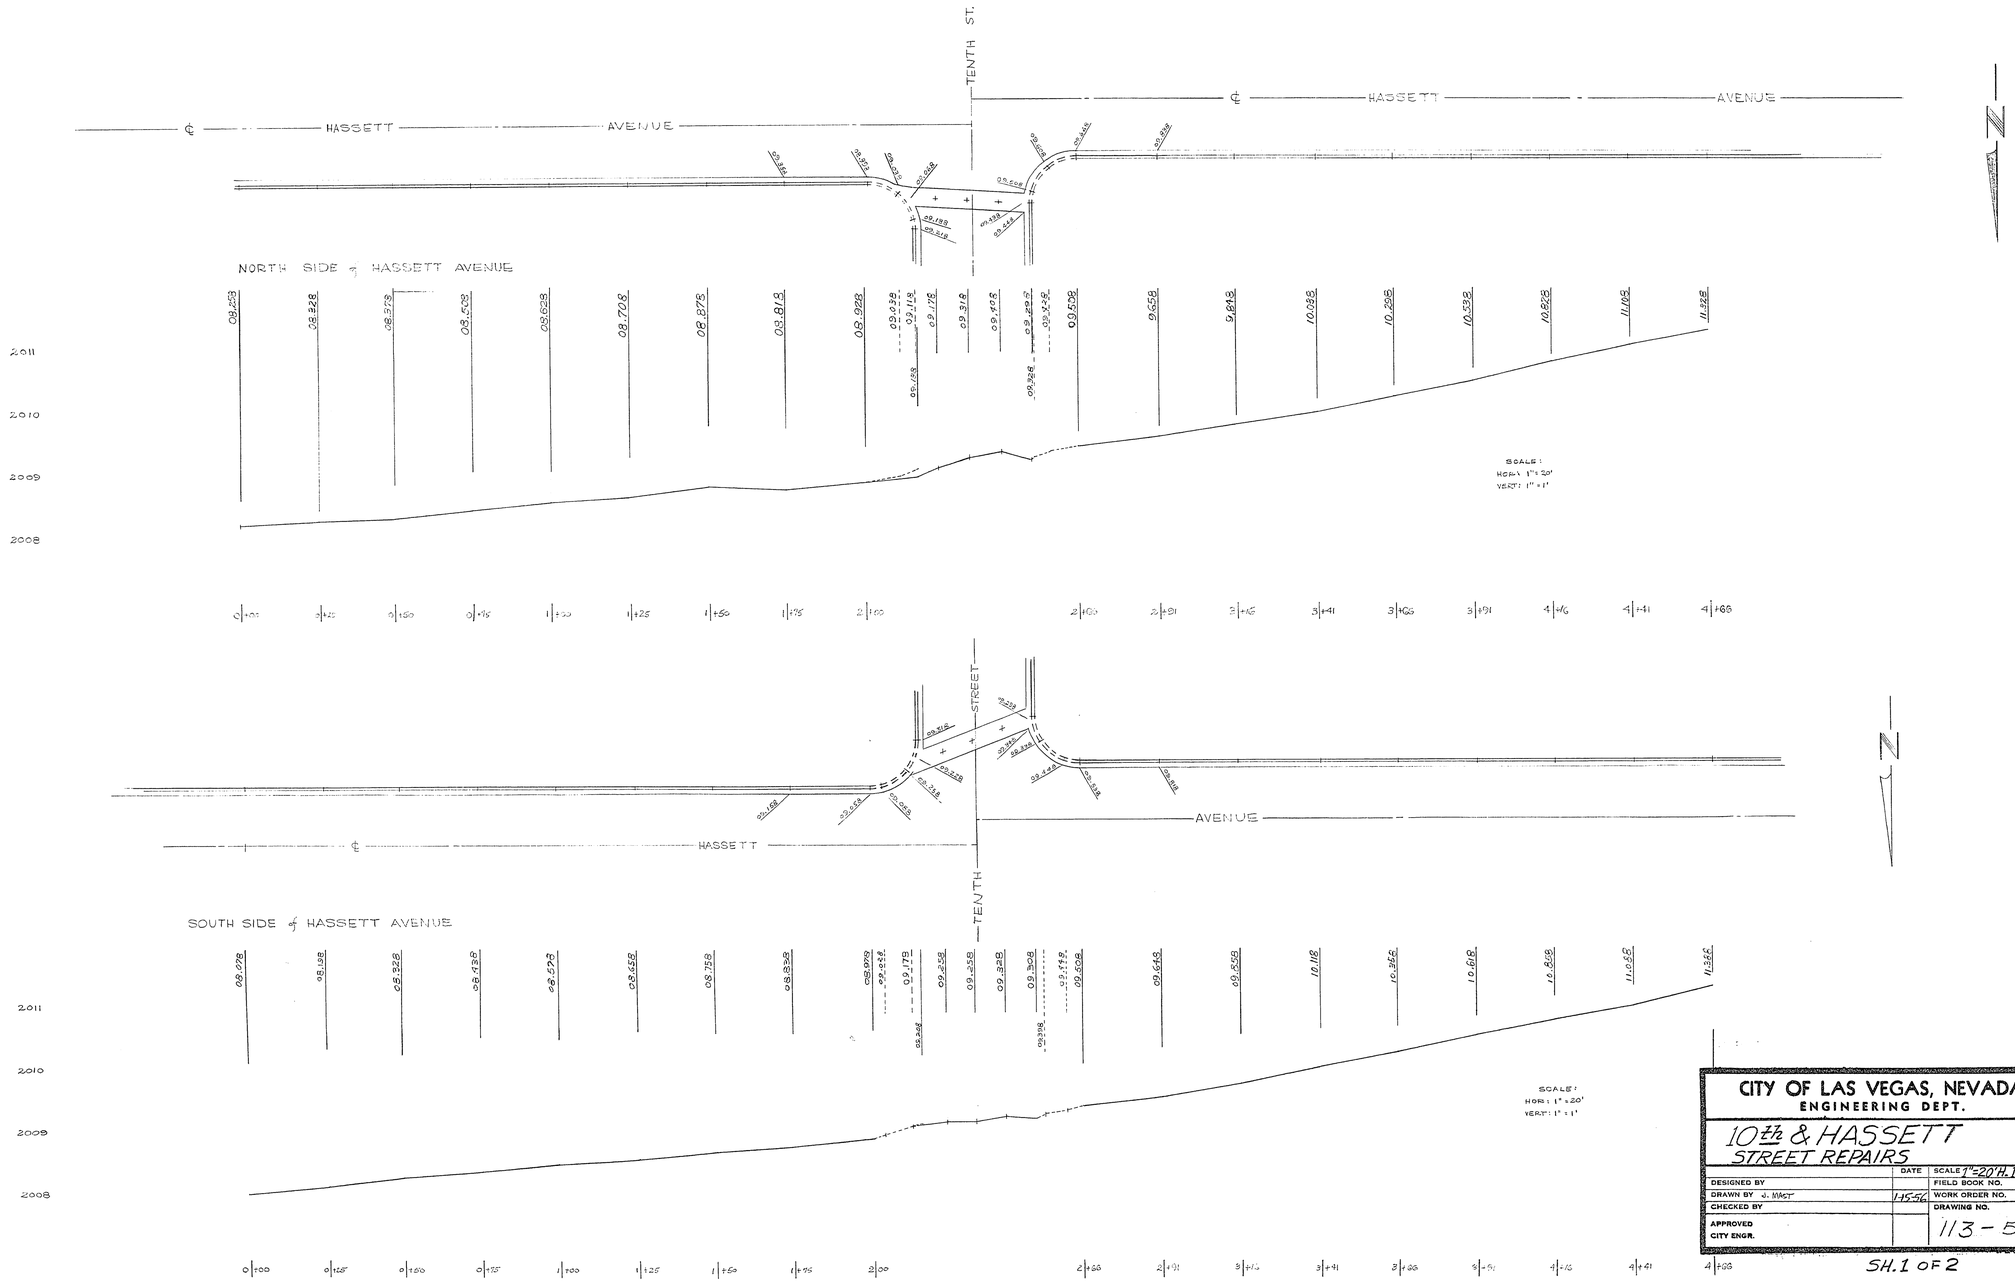

CITY OF LAS VEGAS, NEVADA ENGINEERING DEPT.		
10th & HASSETT STREET REPAIRS		
	DATE	SCALE 1"=20' H. 1"=1' V
DESIGNED BY		FIELD BOOK NO.
DRAWN BY J. MAST	1-15-56	WORK ORDER NO.
CHECKED BY		DRAWING NO.
APPROVED CITY ENGR.		113 - 57

SH. 1 OF 2