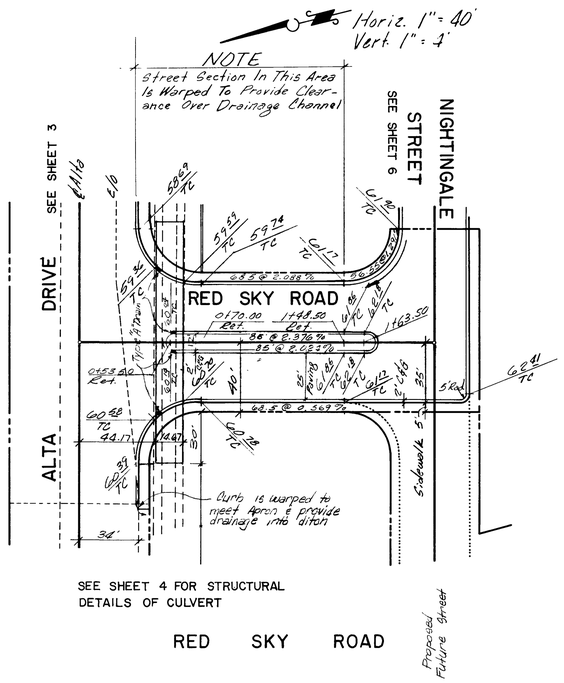


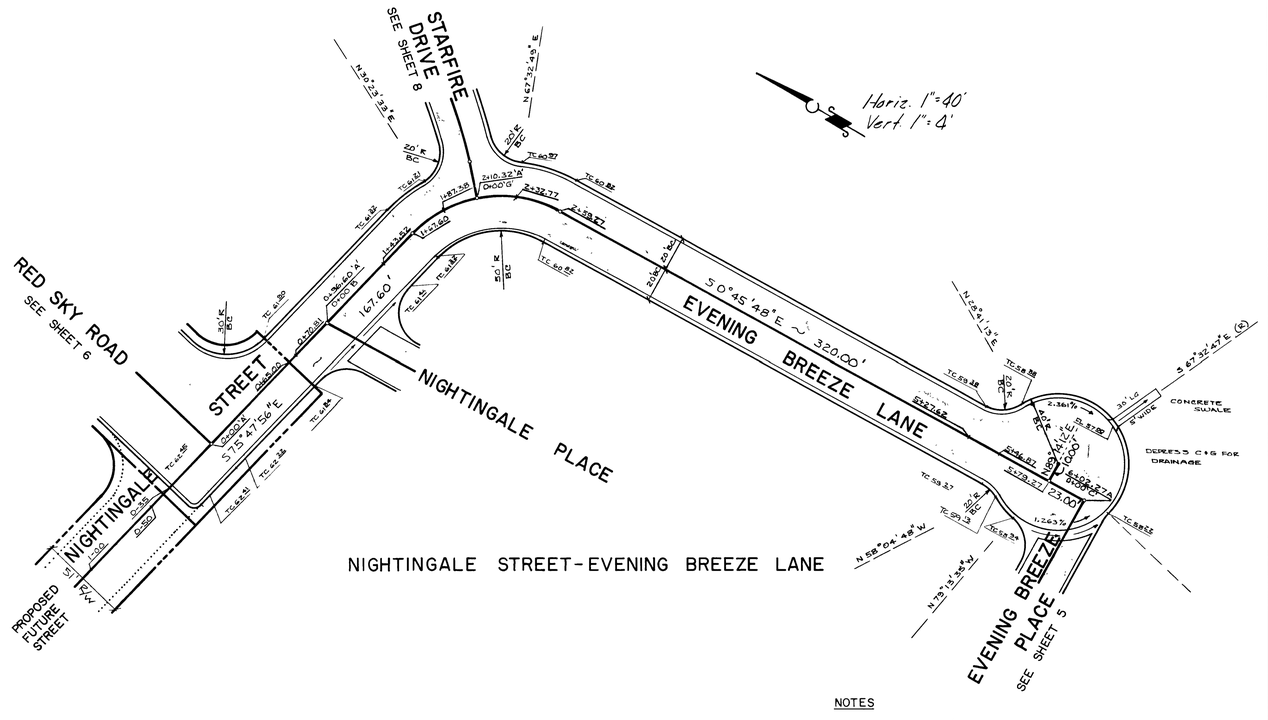


SCALE
HORIZ.: 1"=40', VERT.: 1"=4'

TC = 0.10' ABOVE ℄ GRADE

NOTES
1. ALL RADII — 5' UNLESS OTHERWISE NOTED
2. ALL GRADES — TOP OF PAVEMENT UNLESS OTHERWISE NOTED

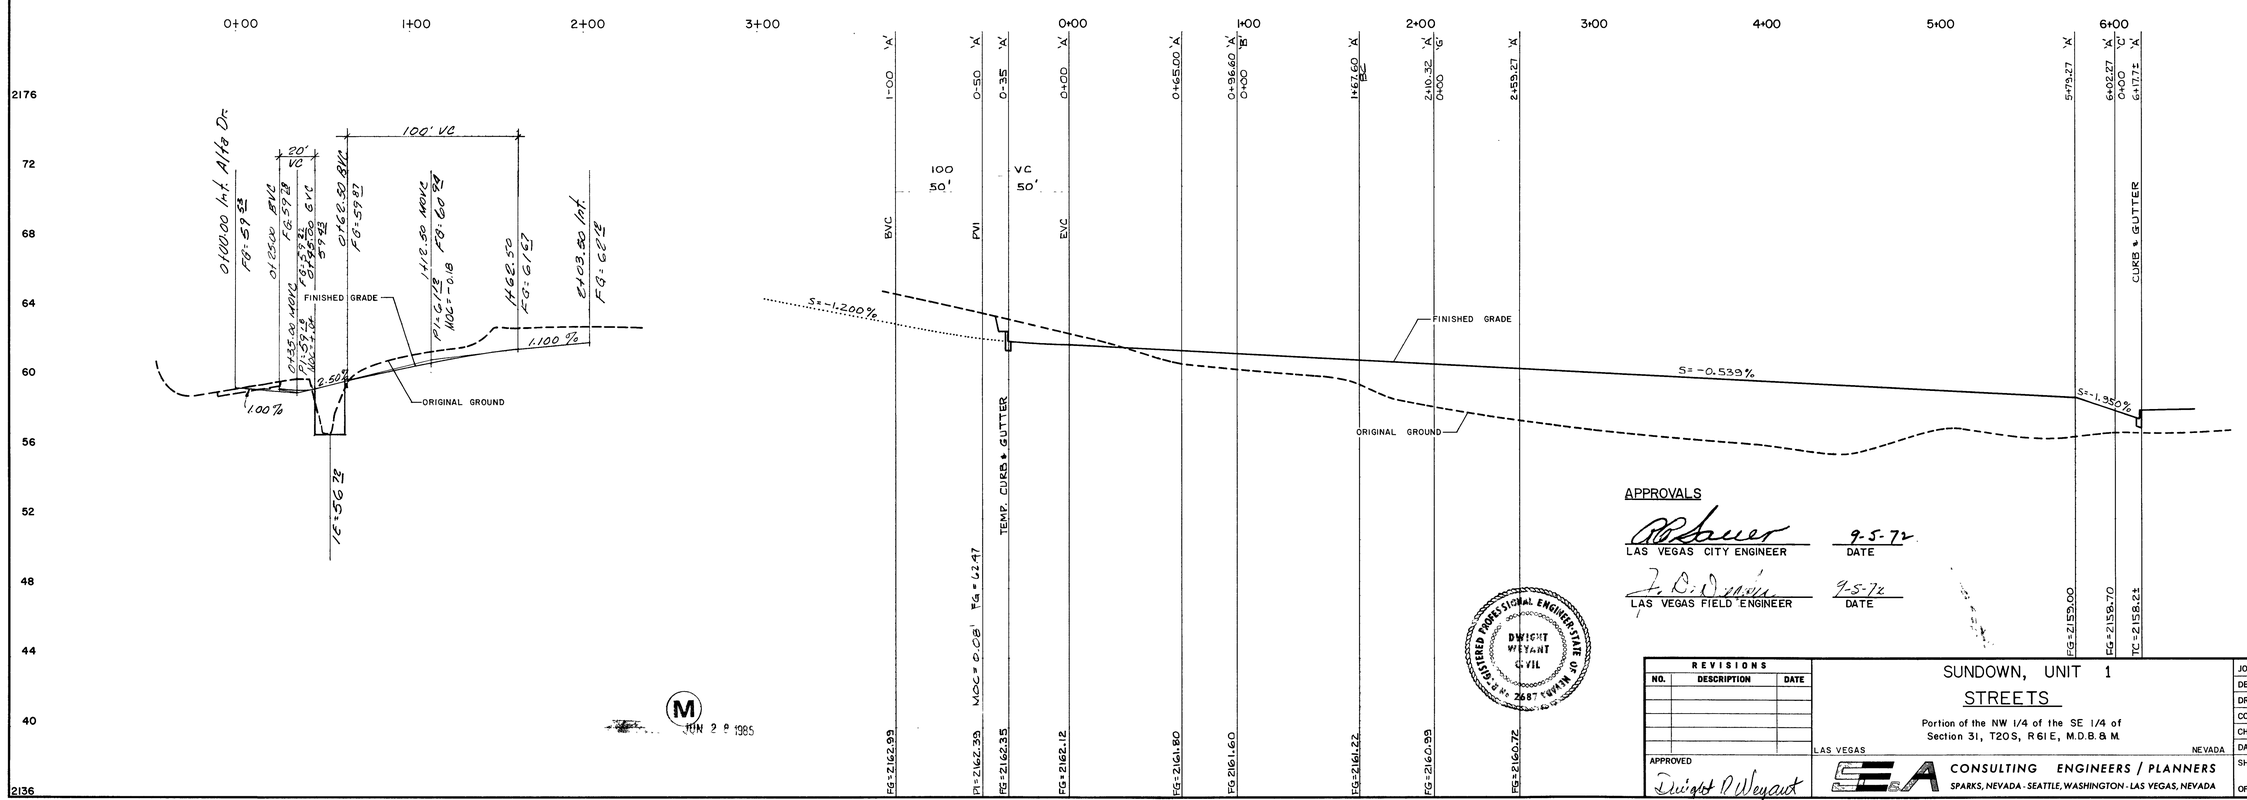


APPROVALS

LAS VEGAS CITY ENGINEER — DATE 9-5-72

LAS VEGAS FIELD ENGINEER — DATE 9-5-72

REGISTERED PROFESSIONAL ENGINEER STATE OF NEVADA — DWIGHT WEYANT CIVIL — No. 2687

| REVISIONS | | |
|---|---|---|
| NO. | DESCRIPTION | DATE |
| | | |

APPROVED
Dwight D Weyant

# SUNDOWN, UNIT 1
## STREETS

Portion of the NW 1/4 of the SE 1/4 of Section 31, T20S, R61E, M.D.B.&M.

LAS VEGAS NEVADA

CONSULTING ENGINEERS / PLANNERS
SPARKS, NEVADA - SEATTLE, WASHINGTON - LAS VEGAS, NEVADA

| | |
|---|---|
| JOB NO. | 271013 |
| DESIGNED | RDB |
| DRAWN | DRC-RM |
| COMP. | |
| CHECKED | RDS/RDB |
| DATE | MAY 1972 |
| SHEET NO. | 6 |
| OF | 15 SHEETS |

M
JUN 2 9 1985

5271 14-8-16 1074-2835-1

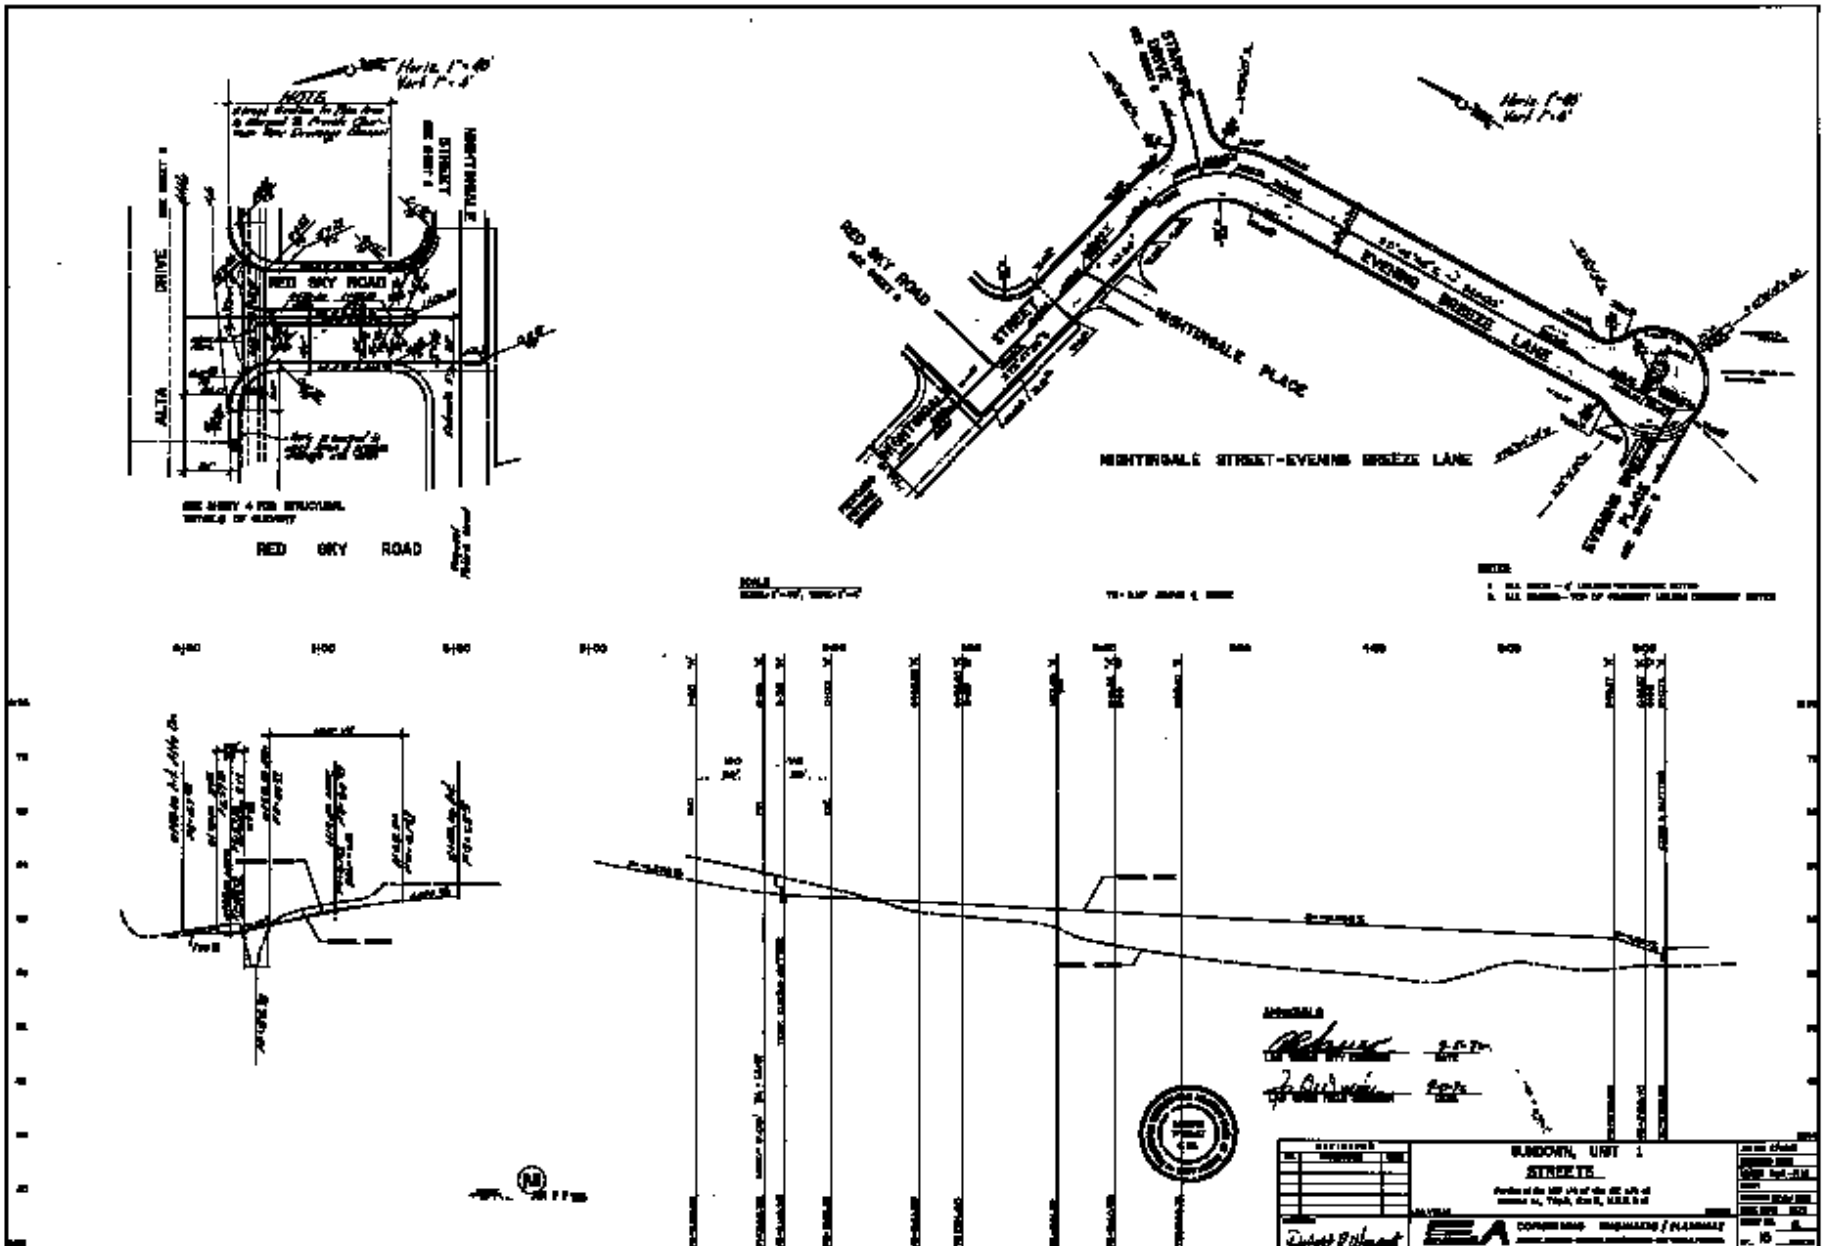


5271 19-8-16 1078-2835-1