CURVE	RADIUS	LENGTH	TANGENT	DELTA
C1	70.00'	110.03'	70.07'	90°03'29"
C2	25.00'	39.29'	25.02'	90°02'56"
C3	5.00'	15.71'	<infinite>	180°00'00"
C4	5.00'	15.71'	<infinite>	180°00'00"
C5	20.00'	31.44'	20.02'	90°03'29"
C6	25.00'	39.25'	24.98'	89°57'04"
C7	20.00'	15.08'	7.92'	43°12'54"
C8	40.50'	198.48'	33.51'	280°47'54"
C9	20.00'	20.07'	10.97'	57°29'03"
C10	2.00'	3.14'	2.00'	90°00'00"
C11	3.00'	4.71'	3.00'	90°00'00"
C12	3.00'	4.71'	3.00'	90°00'03"
C13	5.00'	7.85'	5.00'	90°00'00"
C14	5.00'	7.85'	5.00'	90°00'02"
C15	5.00'	7.85'	5.00'	90°00'00"
C16	5.00'	7.85'	5.00'	89°59'58"
C17	5.00'	7.85'	5.00'	90°00'00"
C18	5.00'	7.85'	5.00'	90°00'02"
C19	5.00'	7.85'	5.00'	89°59'58"
C20	5.00'	7.85'	5.00'	90°00'00"
C21	3.50'	5.50'	3.50'	90°00'00"
C22	15.00'	9.35'	4.83'	35°42'42"
C23	3.50'	5.50'	3.50'	90°00'03"
C24	3.50'	5.50'	3.50'	90°00'00"
C25	4.50'	7.02'	4.45'	89°21'14"
C26	22.96'	30.22'	17.75'	75°25'07"
C27	4.44'	13.57'	102.32'	175°01'41"

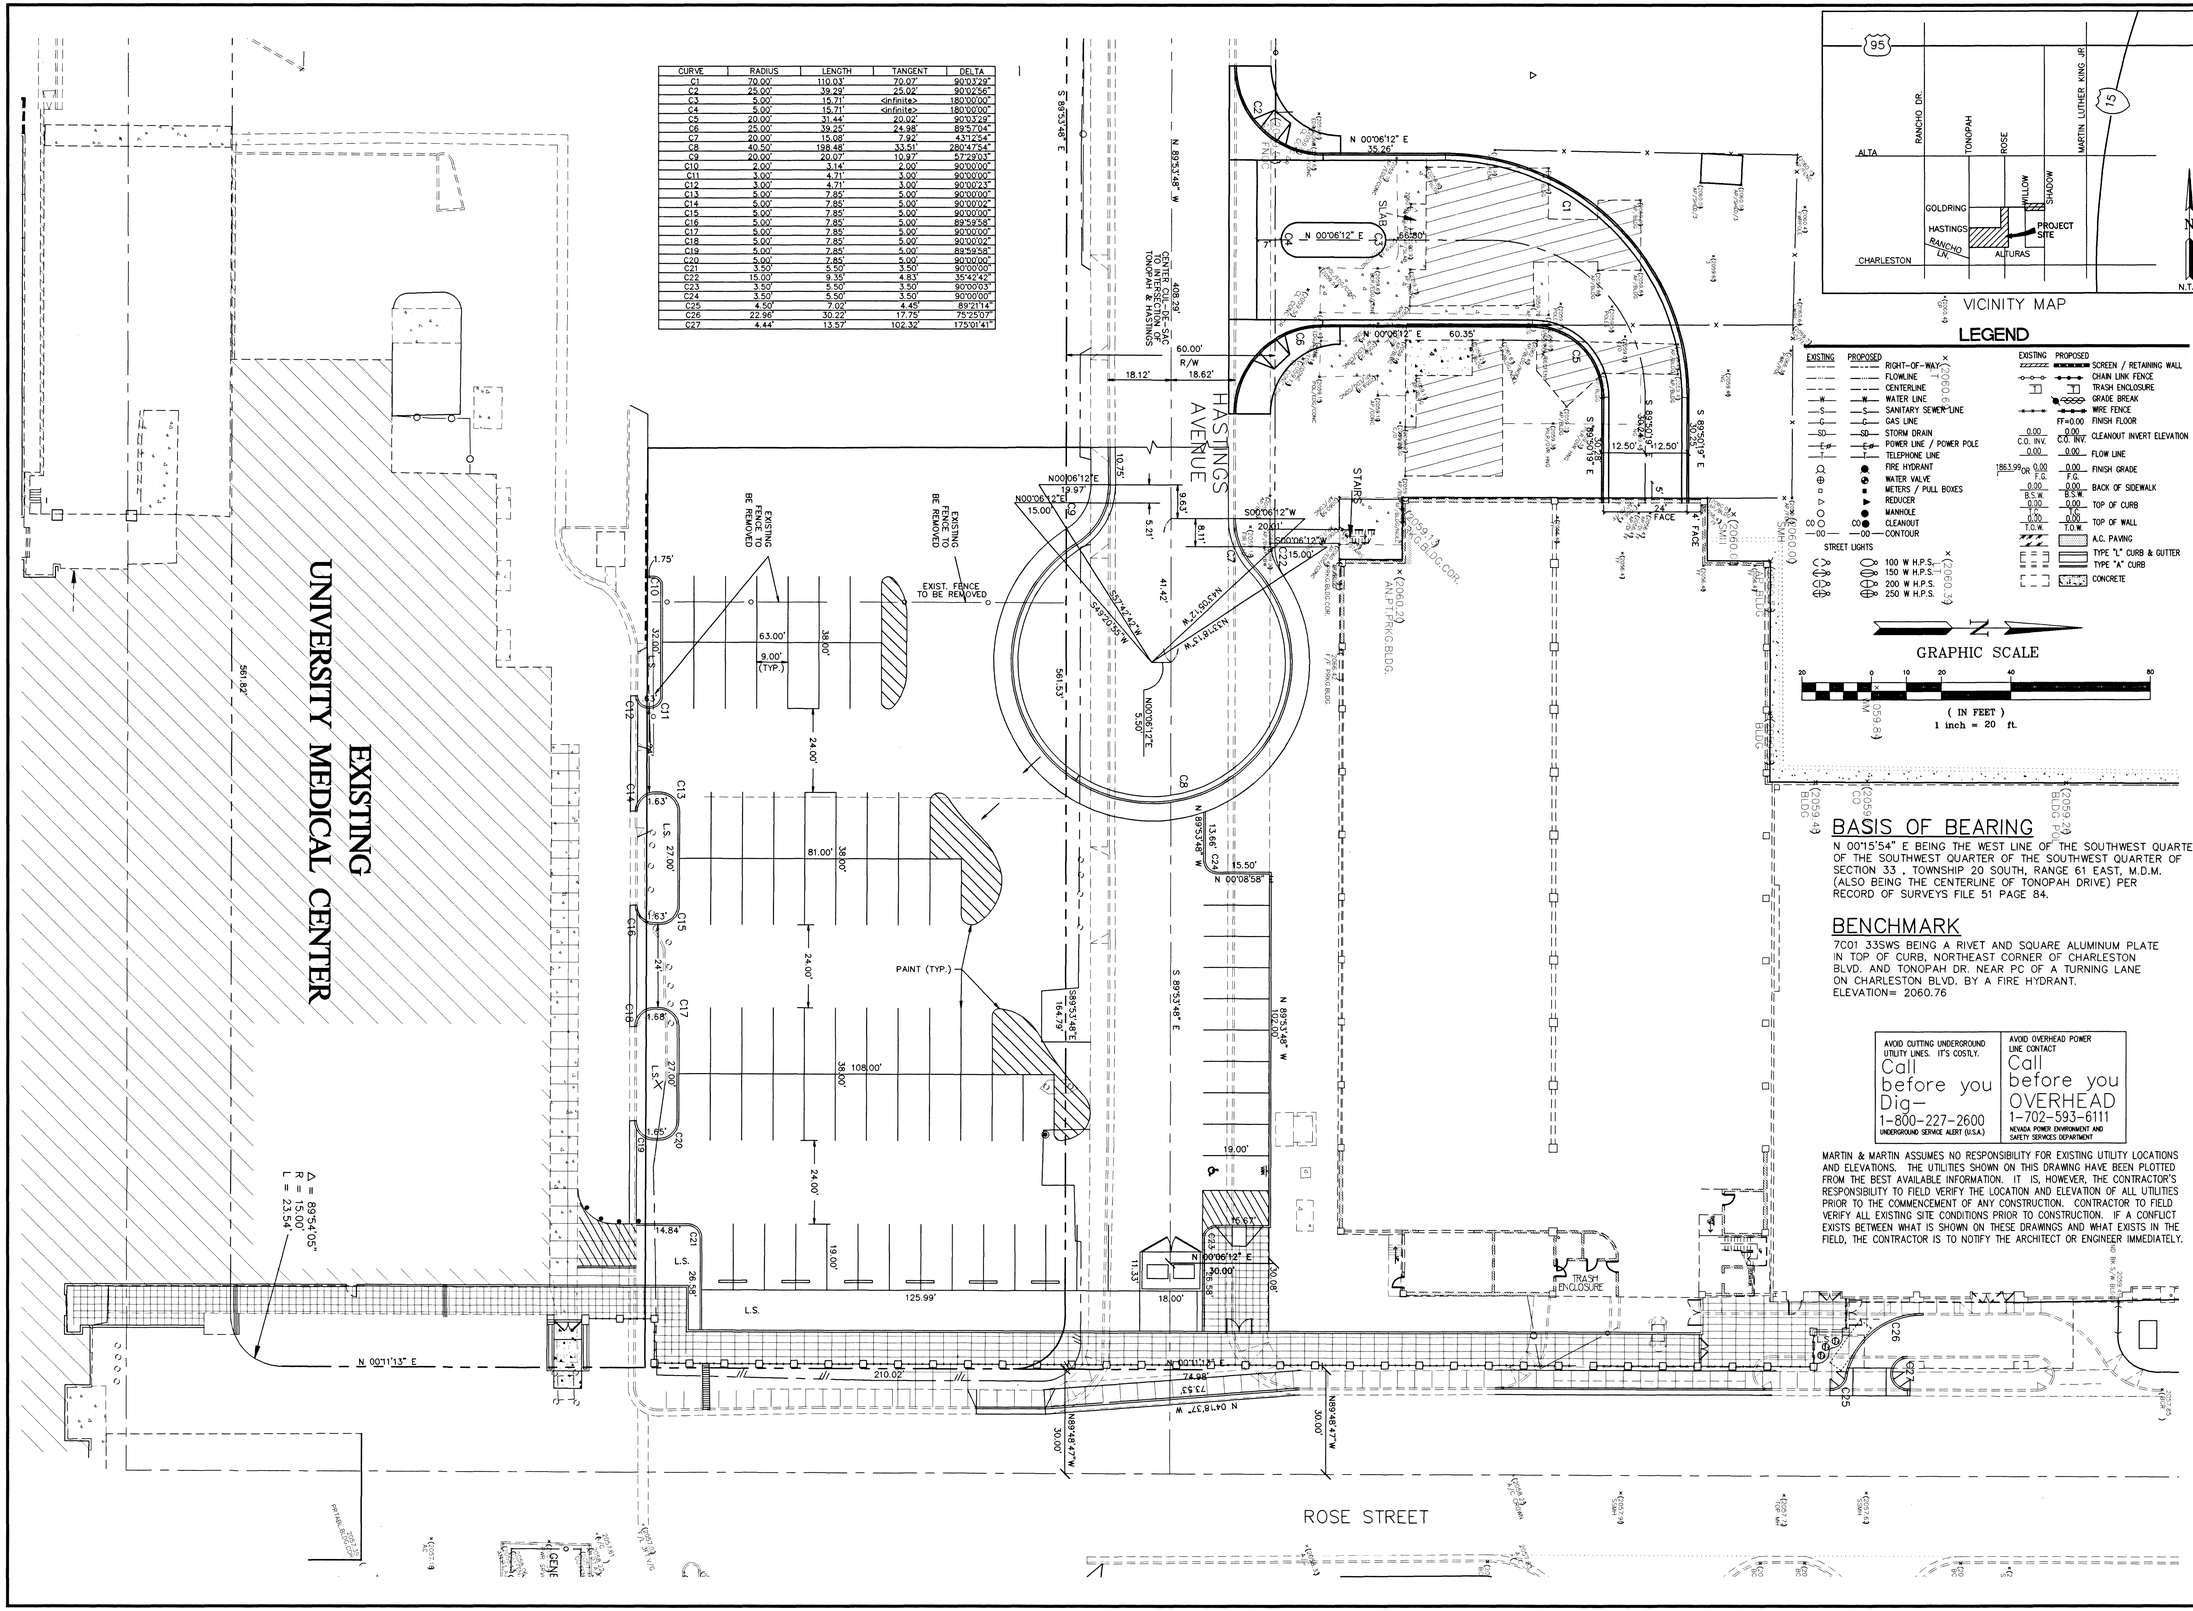

MARTIN & MARTIN
CIVIL ENGINEERS
1909 S. JONES BLVD.
SUITE B
LAS VEGAS, NEVADA 89102
PHONE (702) 248-8000

JMA ARCHITECTS, INC.
Architecture
Research and Planning
Interior and Graphic Design
Landscape Architecture
4292 S. Maryland Parkway
Las Vegas, Nevada 89119
(702) 731-2033

UMC CONNECTING WALKWAY
HORIZONTAL CONTROL PLAN

no	description of revisions	date	name

date	5-31-95
job number	1401
design by	W. CROCKETT
drawn by	C. HENRICHSEN

sheet number

C2

2 OF 6

107-V2356

24-2-107

h:\cad\1401\umc.dwg CH