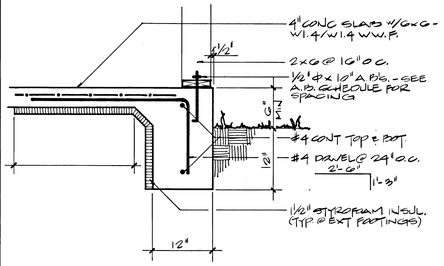

DETAIL 1 / A.11
1" = 1'-0"

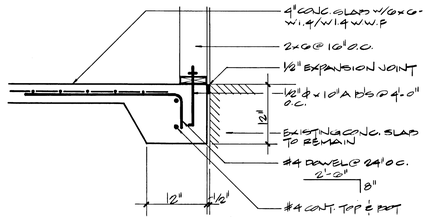

DETAIL 2 / A.11
1" = 1'-0"

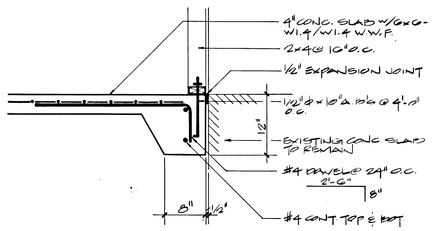

DETAIL 3 / A.11
1" = 1'-0"

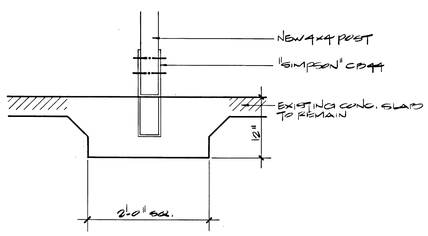

DETAIL 4 / A.11
1" = 1'-0"

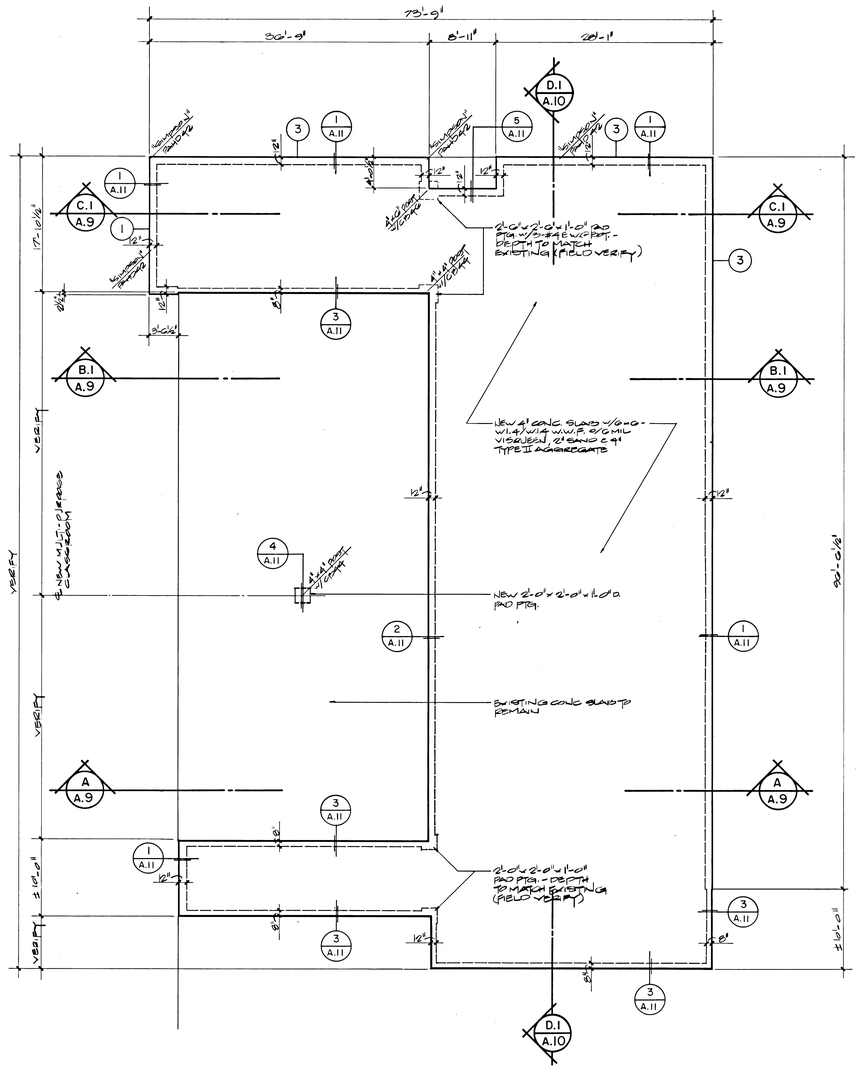

FOUNDATION PLAN
1/8" = 1'-0"

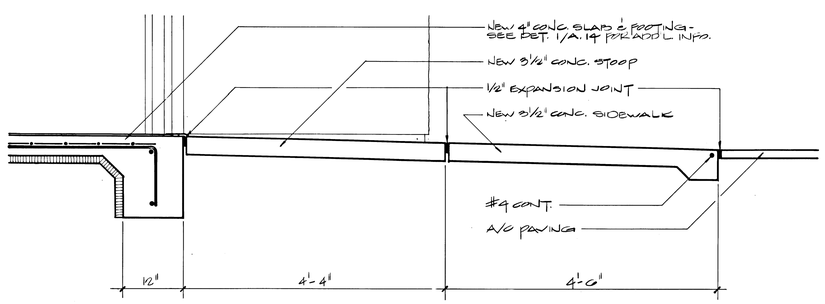

DETAIL 5 / A.11
1" = 1'-0"

ANCHOR BOLT SCHEDULE

1	1/2" Ø A.B's @ 20" O.C.
2	1/2" Ø A.B's @ 36" O.C.
3	1/2" Ø A.B's @ 40" O.C.

NOTE: ALL OTHER ANCHOR BOLT SPACING TO BE 1/2" Ø A.B's @ 48" O.C.

CITY OF LAS VEGAS
400 EAST STEWART AVENUE
LAS VEGAS, NEVADA 89101

ARCHITECT • GERALD CARAPICH & ASSOCIATES A.I.A.
2320 FIFTH AVENUE, SUITE 201, SAN DIEGO, CA. 92101 (619) 233-7296
2300 PASEO DEL PRADO, C-108, LAS VEGAS, NV. 89102 (702) 367-4445

27-199

PHASE I (VARIETY CLUB)
"D" STREET / JEFFERSON AVENUE
NEIGHBORHOOD FACILITY PROJECT

FOUNDATION PLAN

drawn by: R.B.
issue dates:
11/3/88
11/22/88 bidding

revisions:
2/1/89 2nd bidding

job no.: 8737 LV

A.11

19

671-25

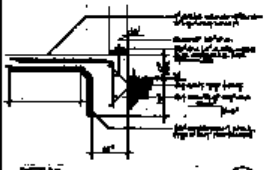

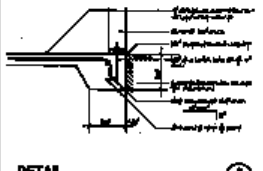

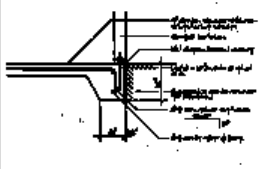

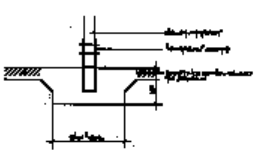

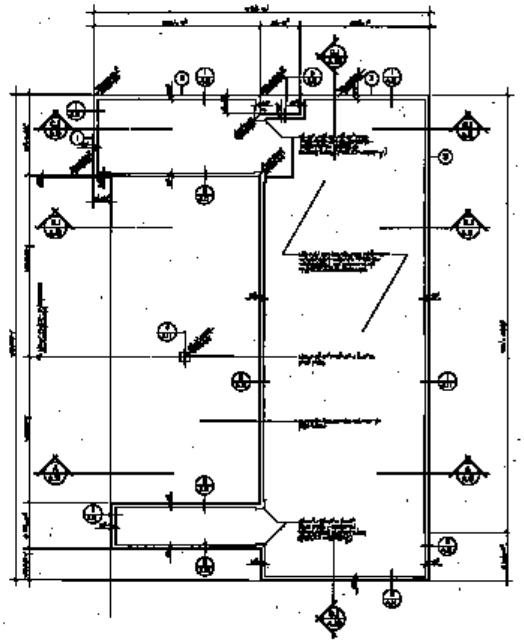

FOUNDATION PLAN

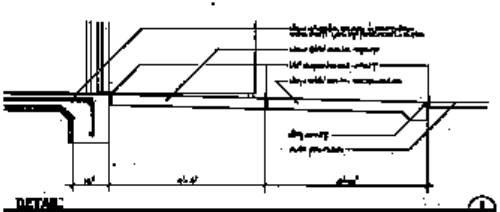

ANCHOR BOLT SCHEDULE

1. [illegible]
2. [illegible]
3. [illegible]

SPACING

ARCHITECT • GERALD GARDNER ASSOCIATES A.I.A.

PHASE II VARIETY ISLE I

FOUNDATION PLAN

A.II

19

CITY OF LAS VEGAS
400 EAST STEWART AVENUE
LAS VEGAS, NEVADA 89101

671-20