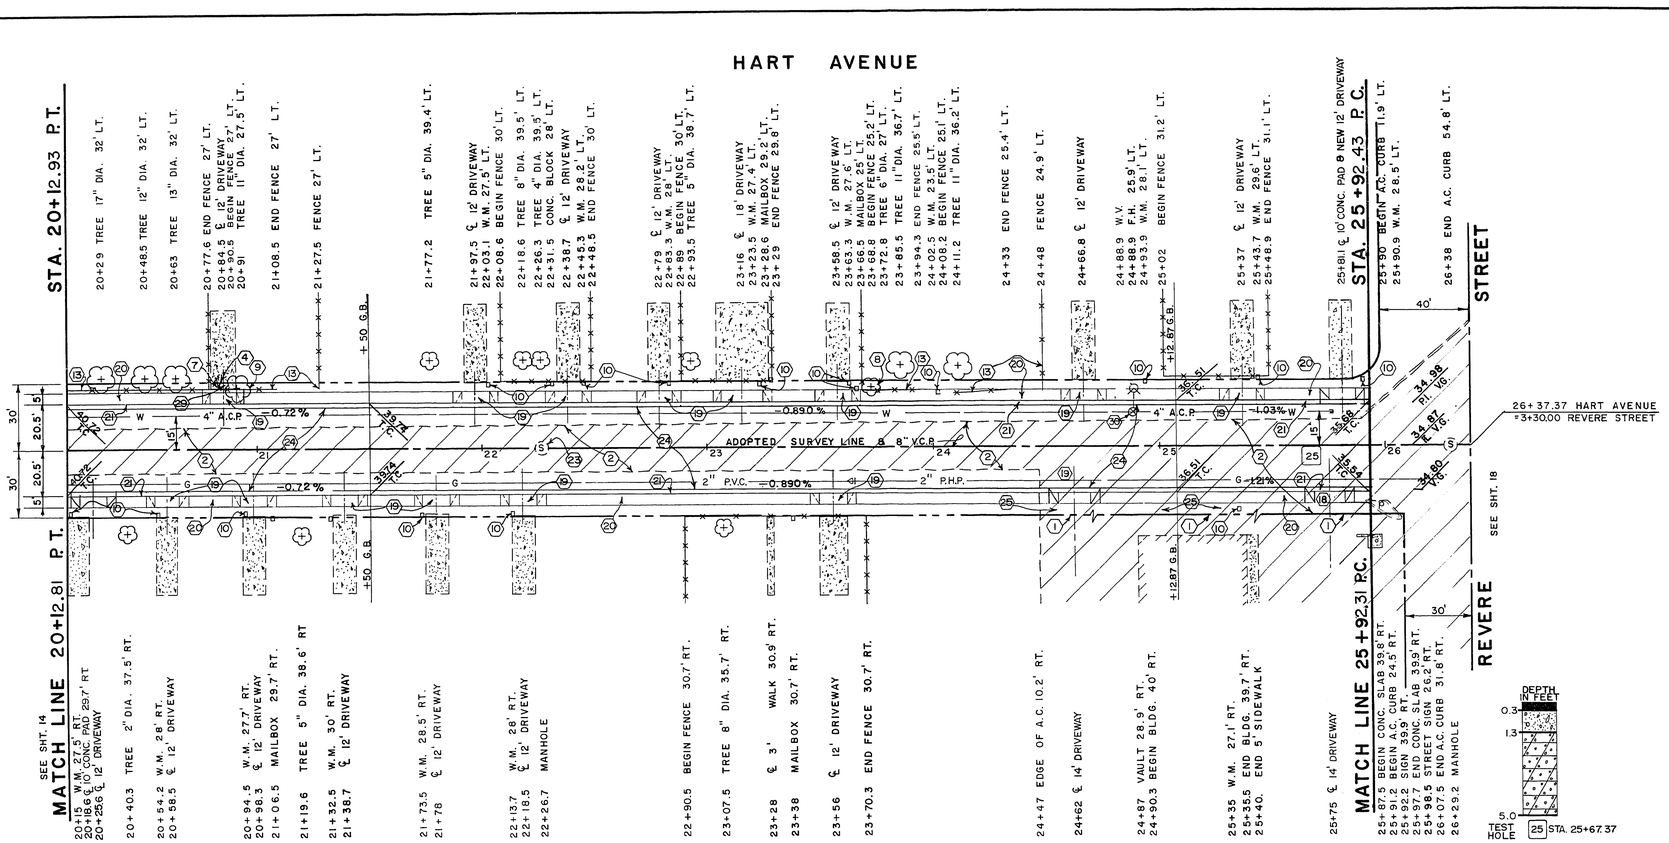

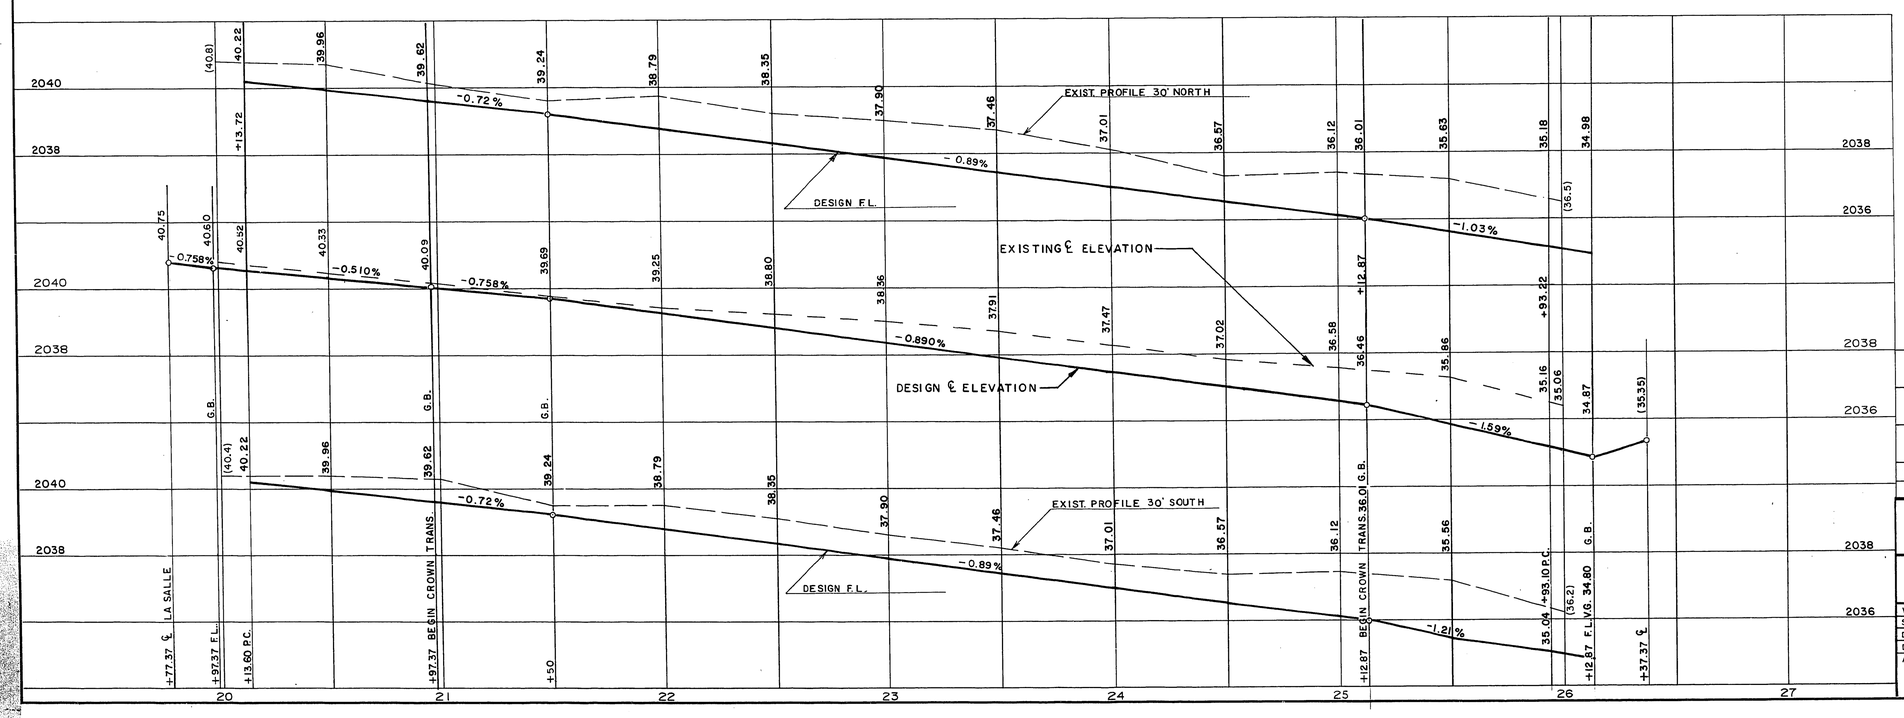

APPROXIMATE QUANTITIES THIS SHEET

ITEM	DESCRIPTION	CONST. NOTE NO.	C.L.V.	S.I.D.	TOTAL	UNIT
201.1001	EXCAVATION		909	279	1188	CY
201.1004	SAWCUT A.C.	(1)		146	146	LF
201.1002	REMOVE A.C. PAVEMENT	(2)	1450	155	1605	SY
200.1100	SAWCUT CONCRETE	(4)		12	12	LF
200.1108	REMOVE CONCRETE DRIVEWAY-RESIDEN	(7)		30	30	SF
200.300	REMOVE TREE (4 IN - 10 IN)	(8)		1	1	EA
200.400	REMOVE TREE (OVER 10 IN.)	(9)		1	1	EA
201.1006	REMOVE WOOD FENCE	(13)		161	161	LF
340.326	COMMERCIAL DRIVEWAY	(18)		154	154	SF
340.216	RESIDENTIAL DRIVEWAY	(19)		2436	2436	SF
340.116	CONCRETE SIDEWALK	(20)		3945	3945	SF
340.014	"L" TYPE CURB AND GUTTER (24 IN)	(21)	789		789	LF
512.500	ADJUST SEWER MANHOLE	(23)	1		1	EA
334.112	6 INCH ASPHALT CONCRETE PAV.T.	(24)	834		834	TN
334.003	1 1/2 IN AC PAVE S.L.	(26)	3		3	TN
333.100	BITUMINOUS FOG SEAL	(24)(25)	357	4	361	GL
302.100	TYPE I GRAVEL BASE	(19)(21)	43	10	53	CY
302.200	TYPE II GRAVEL BASE	(19)(20)(18)		74	74	CY
340.124	4 IN CONCR DRIVEWAY TRANSITIONS	(28)		54		SF
560.060	ADJUST WATER VALVE BOX	(30)	1		1	EA

BM NO. 06121B1 RIVET IN PLATE NW CORNER LAKE MEAD & HIGHLAND ELEV. 2052.70

NO.	DESCRIPTION	BY	DATE	APPROVAL

REVISIONS

CITY OF LAS VEGAS NEVADA
DEPARTMENT OF PUBLIC WORKS
SERVICES DIVISION

VEGAS HEIGHTS
HART AVENUE
STA. 20+13.60 TO STA. 26+37.37

W.O. NO. 4171	F.BK. NO. 73-3X0	DATE	DRAWING NO.
SC. (H) 1" = 30'	SC. (V) 1" = 2'		SID 417
DES. W. L. JAUBERT			
DR.		10, APR. 74	FILE NO.
APPROVED BY DIRECTOR OF PUBLIC WORKS		6-20-75	SHEET 25 OF 63

31-4-79 107-V924