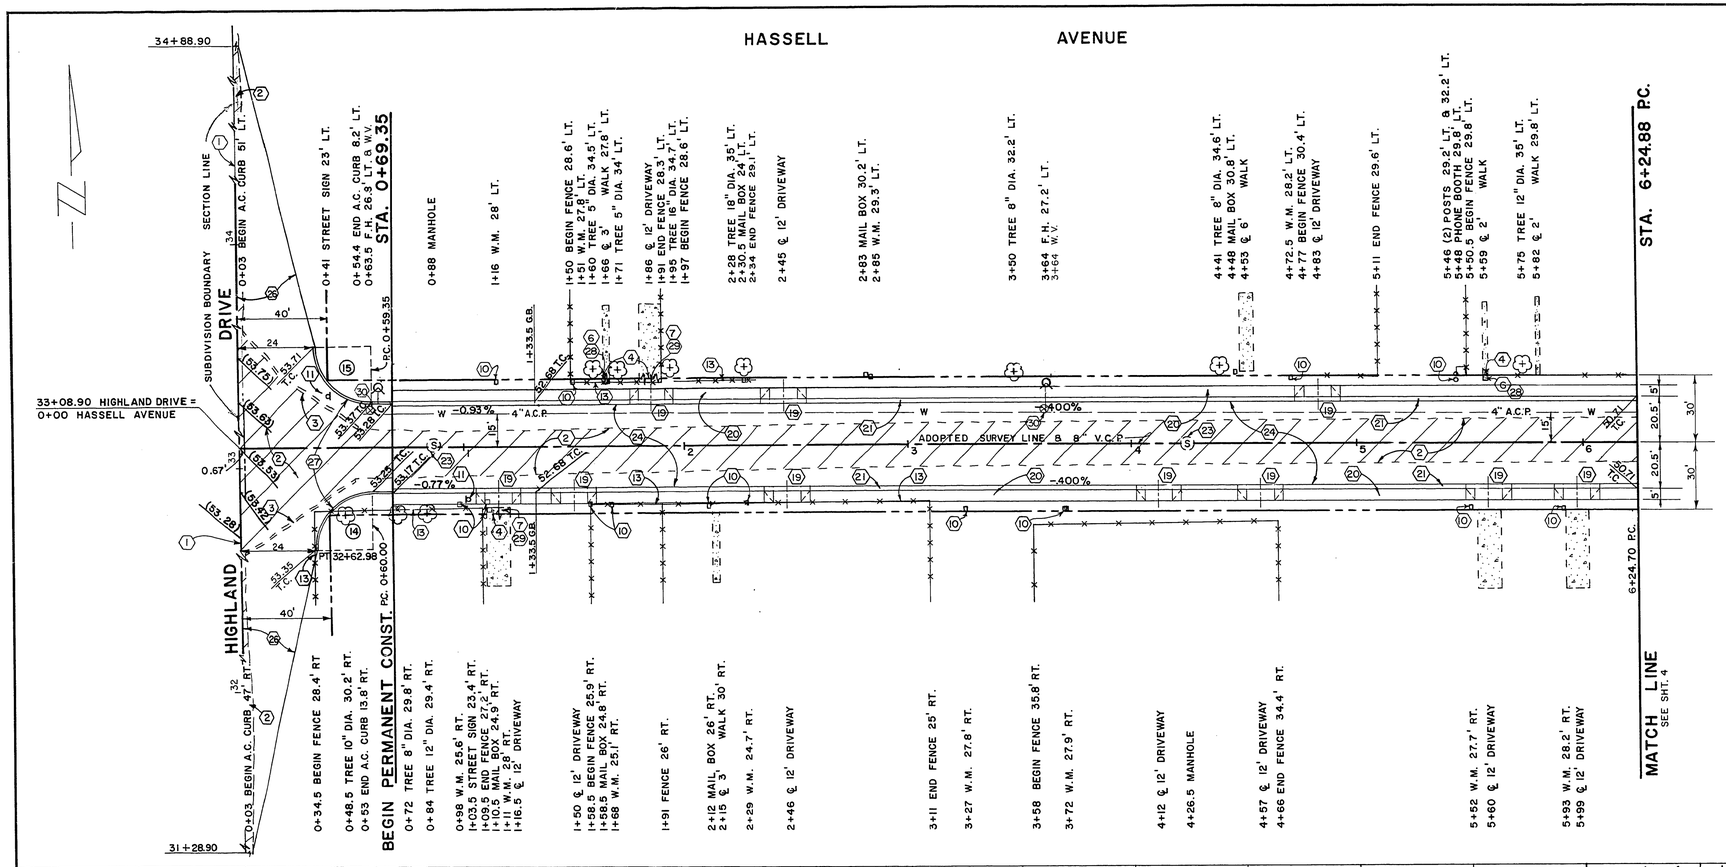

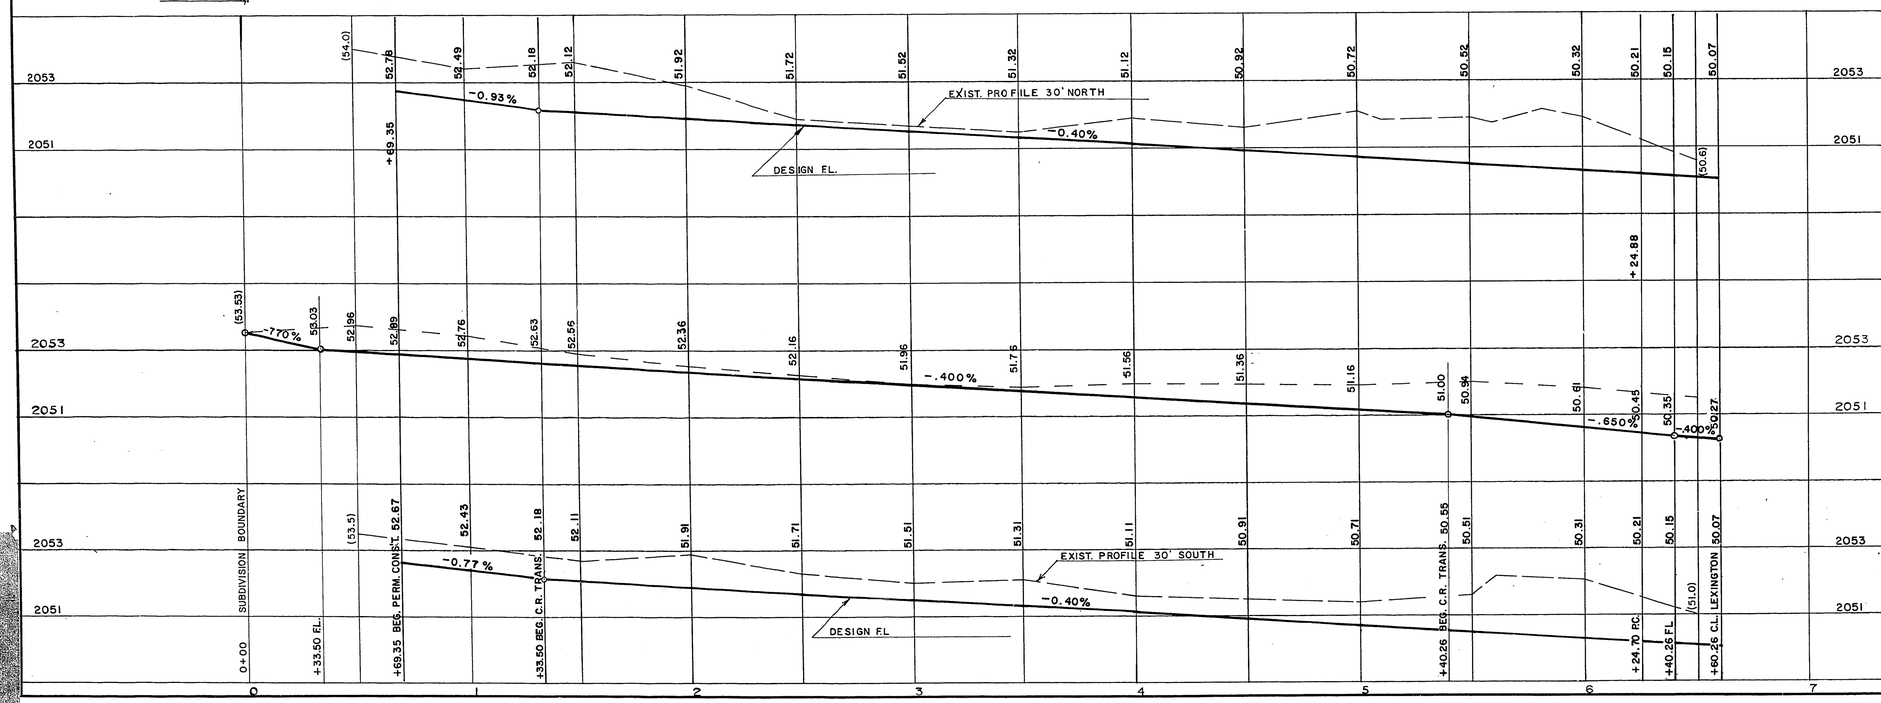

APPROXIMATE QUANTITIES THIS SHEET

ITEM	DESCRIPTION	CONST. NOTE NO.	C.L.V.	S.I.D.	TOTAL	UNIT
201.1001	EXCAVATION		779	258	1037	CY
201.1004	SAWCUT A.C.	(1)	366		366	LF
201.1002	REMOVE A.C. PAVEMENT	(2)	1690		1690	SY
201.1003	REMOVE A.C. CURB	(3)	126		126	LF
200.1100	SAWCUT CONCRETE	(4)		29	29	LF
200.1105	REMOVE CONCRETE SIDEWALK	(6)		14	14	SF
200.1108	REMOVE CONCRETE DRIVEWAY-RESIDEN	(7)		60	60	SF
201.1006	REMOVE WOOD FENCE	(13)		366	366	LF
560.060	ADJUST WATER VALVE BOX	(15)	2		2	EA
340.216	RESIDENTIAL DRIVEWAY	(19)		1400	1400	SF
340.114	CONCRETE SIDEWALK	(20)		4555	4555	SF
340.014	L TYPE CURB AND GUTTER (241N)	(21)	913		913	LF
512.500	ADJUST SEWER MANHOLE	(23)	2		2	EA
334.112	6 INCH ASPHALT CONCRETE PAV. T.	(24)	800		800	TN
334.004	2 INCH ASPHALT PAVEMENT SINGLE-LIFT	(26)	104		104	TN
334.100	BITUMINOUS FOG SEAL	(24,26)	476		476	GL
334.900	BITUMINOUS PRIME COAT	(24)	265		265	CY
302.100	TYPE I GRAVEL BASE	(19)(21)(26)	184	12	196	CY
302.200	TYPE II GRAVEL BASE	(19)(20)(26)(29)	99	97	196	CY
334.912	ASPHALT CONCRETE CURB	(27)	98		98	LF
340.134	PRIVATE CONCRETE WALK TRANSITION	(28)		14	14	SF
340.124	4 IN CONCR DRIVEWAY TRANSITIONS	(28)		108	108	SF

REGISTERED PROFESSIONAL ENGINEER WILLIAM J. PURVIS CIVIL No. 3336 NEVADA

CONTRACT DRAWING JUN 27 1975

BM NO. 06121B2 RIVET IN PLATE
NW COR. HIGHLAND DR. & Mc GUIRE DR.
ELEV. 2053.64

NO.	DESCRIPTION	BY	DATE	APPROVAL

REVISIONS

CITY OF LAS VEGAS CLARK COUNTY, NEVADA

Department of Public Works
Engineering Division

VEGAS HEIGHTS
HASSELL AVENUE
STA. 0+00 TO STA. 6+24.88

scale (h) 1" = 30'	scale (v) 1" = 2'	drawing no. SID 417
w.o.no. 4171	f.bk.no. 73-3X-a	
design by W.L. JAUBERT	drawn by	date 10 APR. 74
approved by Director of Public Works	date 6-20-75	sht. 26 of 63

107V-924 91.4-9.6