PAGE

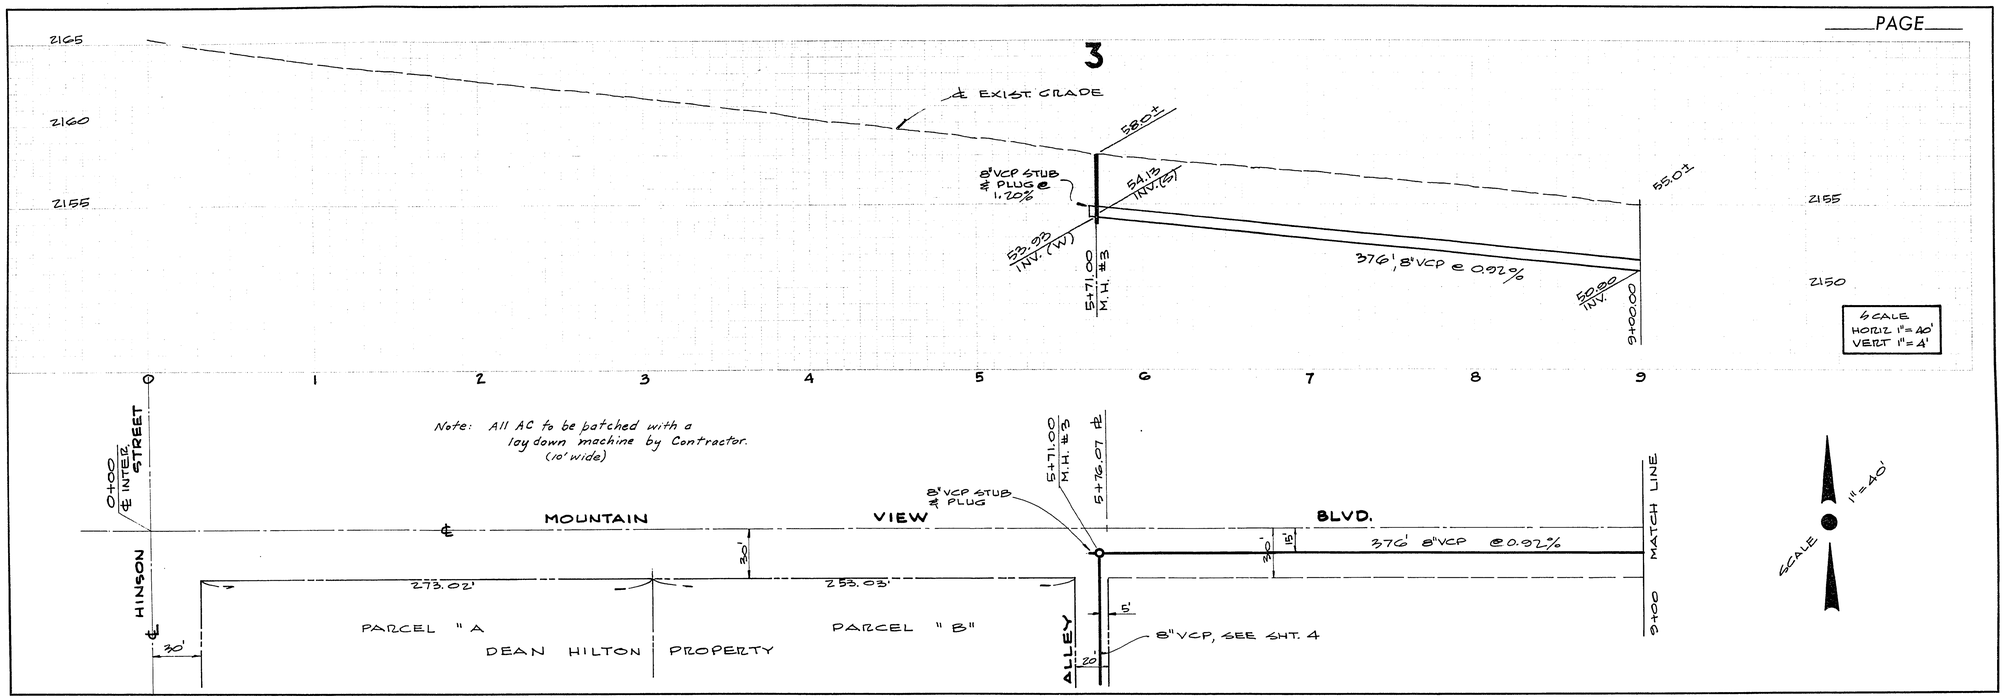

PAGE

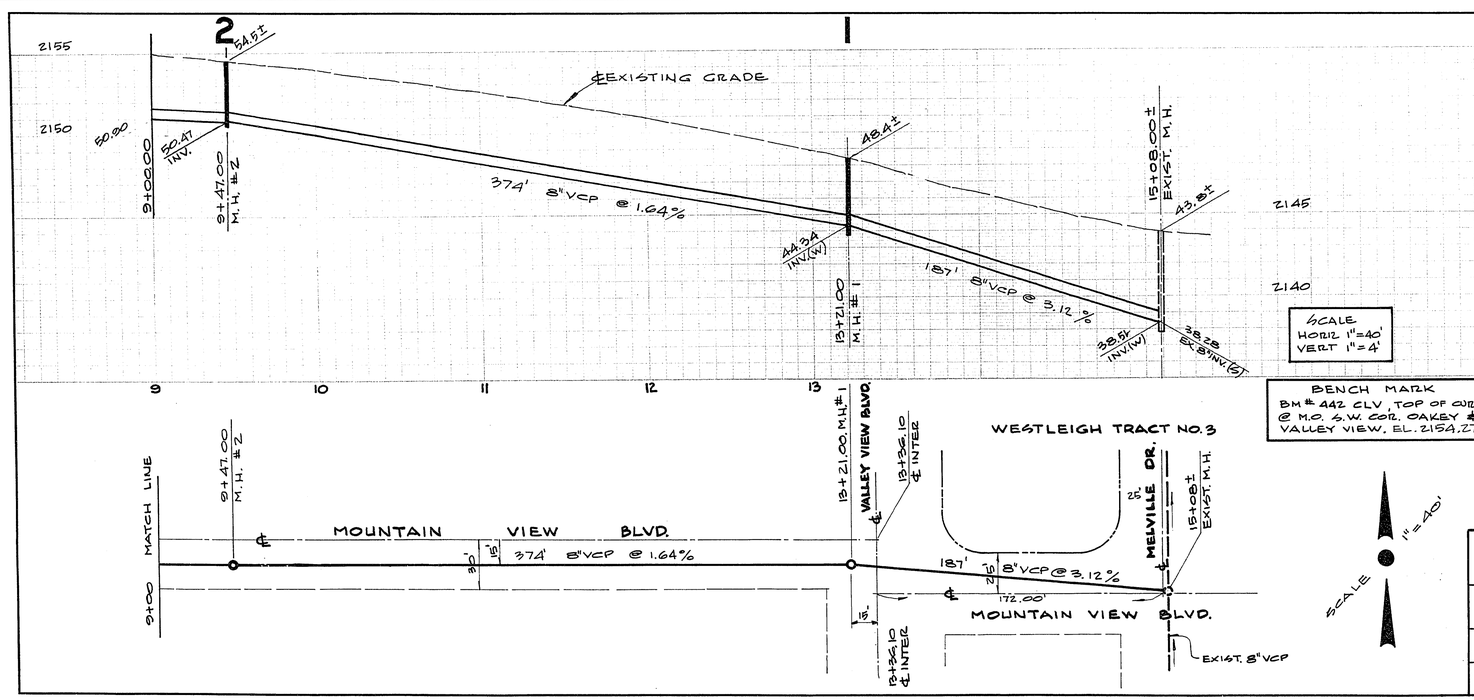

ESTIMATE OF QUANTITIES

8" VCP	1660 L.F.
STANDARD MANHOLE	6 EA.

BENCH MARK
BM # 442 CLV, TOP OF CURB @ M.O. S.W. COR. OAKEY & VALLEY VIEW, EL. 2154.27

	APPROVED DATE 11-15-65		
1	DRED	OKV	11/16/65
2	TRAC		11/29/65
3	TRAV		11/29/65
4	RIV	—	
5	SERV		1/5/66
6	P.W.	DB	1/20/66
7	TRUS		
		1.20	

Approved by:

CITY ENGINEER — DATE

K. A. Anton — 1-20-66

SANITATION SUP'T. — DATE

VOORHEIS TRINDLE COMPANY OF NEVADA
953 A EAST SAHARA AVE., SUITE 28-B, LAS VEGAS NEVADA

A PORTION OF THE NE 1/4 OF SEC. 6, T 21S, R 61 E, M.D.M. NEV.

PREPARED FOR: DEAN HILTON

SEWER PLAN & PROFILE

AS SHOWN — W.O. # 538

SUBMITTED BY: VICTOR G KRAMETBAUER RCE No 1511 — DATE

SHEET NO. 3 OF 4

WESTMINSTER BLUEPRINT CO. P & P NO. 1

307-V379