PAGE

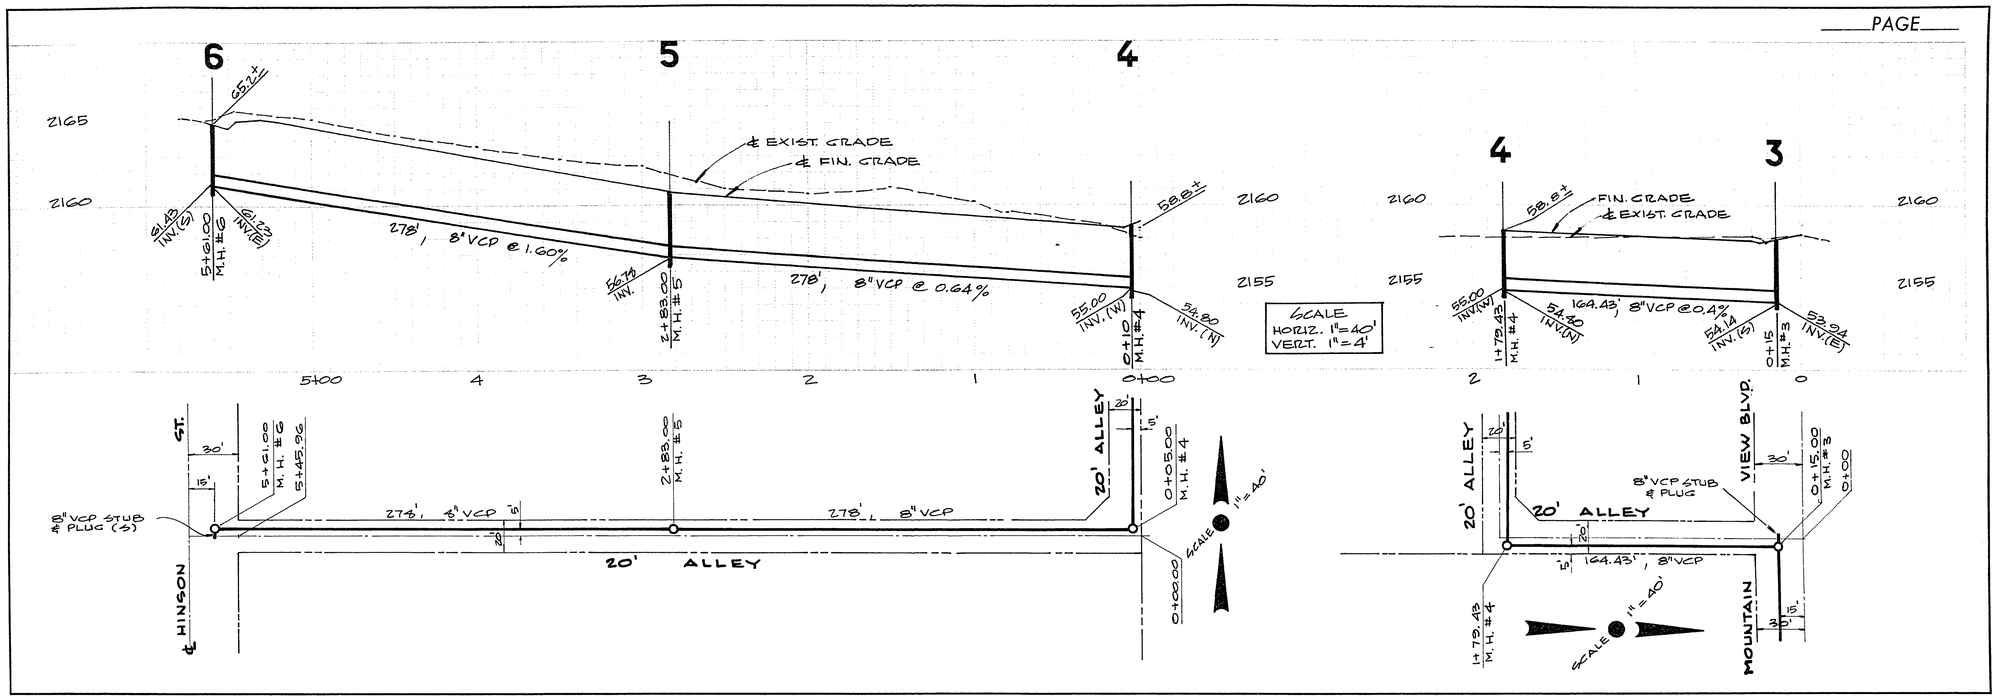

PAGE

Approved by:

CITY ENGINEER — DATE

L. L. Anton — 1-20-66

SANITATION SUPT. — DATE

7		11-15-65	
6			
5			
4			
3		AKK	11/24/65
2			11/29/65
1			11/29/65
0			
1			
2			
3			
4			
5			1/12/66
6			1/20/66
7			1-20

VOORHEIS TRINDLE COMPANY OF NEVADA

953 A EAST SAHARA AVE, SUITE 28-B, LAS VEGAS NEVADA

A PORTION OF THE NE 1/4 OF SEC. 6, T21S, R61E, M.D.M. NEV.

PREPARED FOR DEAN HILTON

SEWER PLAN & PROFILE

AS SHOWN | WO #528

SUBMITTED BY: VICTOR C. KRAMETBAUER RCE NO. 1511 — DATE 9/23/65

SHEET NO. 4 OF 4

WESTMINSTER BLUEPRINT CO. P & P NO. 1

307-V379