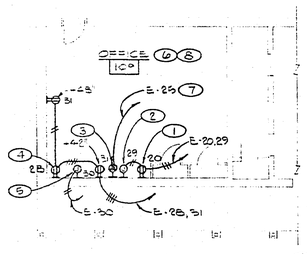

ELECT. PART PLAN (A / QE-1)
1/8" = 1'-0"

NOTES (THIS SHEET ONLY)

1. DUPLEX RECEPTACLE @ +12" FOR REFRIGERATOR.
2. INSTALL & CONNECT EXHAUST HOOD. GE MODEL JV320-30" VERIFY EXACT LOCATION & MOUNTING HEIGHT W/ARCH. PRIOR TO ROUGH-IN.
3. 50A-2P RECEPTACLE FOR ELECTRIC RANGE. NEMA 6-50R
4. DUPLEX RECEPTACLE @ +30" FOR PORTABLE DISHWASHER.
5. CONNECT TO WATER HEATER. VERIFY EXACT LOCATION & MOUNTING HEIGHT W/ARCH. PRIOR TO ROUGH-IN.
6. FOR LOCATION OF PNL. 'E' SEE (A / E-1)
7. 1" - 3/6
8. FOR ADDITIONAL POWER & LIGHTING REQUIREMENTS IN THIS ROOM SEE (A / E-1)

ELECTRICAL REVISIONS

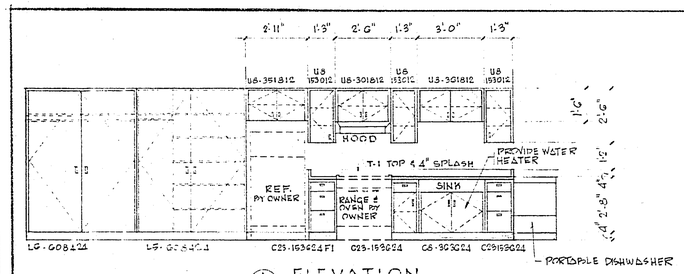

(A / 0-1) ELEVATION
SC.: 3/8" = 1'-0"

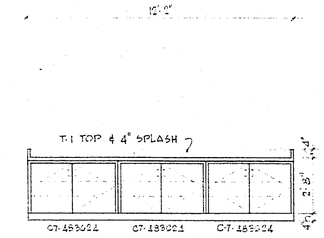

(B / 0-1) ELEVATION
SC.: 3/8" = 1'-0"

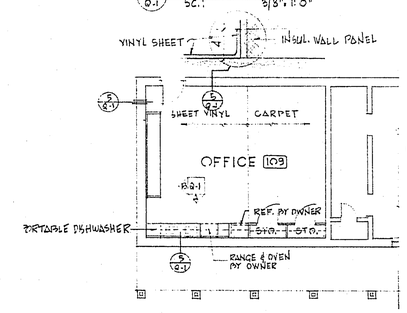

(1 / 0-1) PARTIAL FLOOR PLAN
SC. 1/8" = 1'-0"

GENERAL REVISIONS

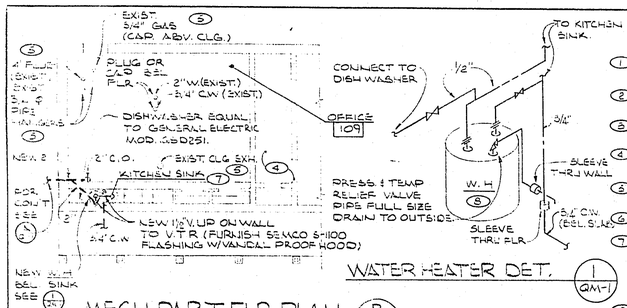

MECH. PART. FLR. PLAN (B / QM-1)
1/8" = 1'-0"

WATER HEATER DET. (1 / QM-1)

NOTES (THIS SHEET ONLY.)

1. CONTRACTOR TO VERIFY ALL EXIST. WORK & MATERIALS SHOWN BEFORE CONSTRUCTION.
2. ALL NEW WORK & MATERIALS SHALL BE EQUAL TO OR BETTER THAN EXISTING.
3. ALL EXIST. PIPING SHOWN W/LIGHT LINES NEW PIPING SHOWN W/HEAVY LINE
4. EXIST. 3'-0" CHASE. REMOVE ALL EXIST. PIPING & CAP BEL. FLR. OR IN WALL. AS REQ'D
5. REMOVE EXIST. PIPING, EXH FAN & FLUES THRU ROOF AS REQ'D.
6. VERIFY EXACT LOCATION IN FIELD.
7. NEW KITCHEN SINK EQUAL TO JUST MOD. DL-1829-A-GR, DOUBLE COMPARTMENT, STAINLESS STEEL. FURNISH W/JBF-100 MIXING FAUCET, JB-99 CRUMB CUP STRAINER, CHROME PLATED CAST BRASS TRAP, BRASSCRAFT SUPPLIES W/STOPS.
8. WATER HEATER EQUAL TO NATIONAL MOD USG-10 10 GAL. CAP. 1250 WATT, 120V/1Ø ELEMENT. (UNDER COUNTER)

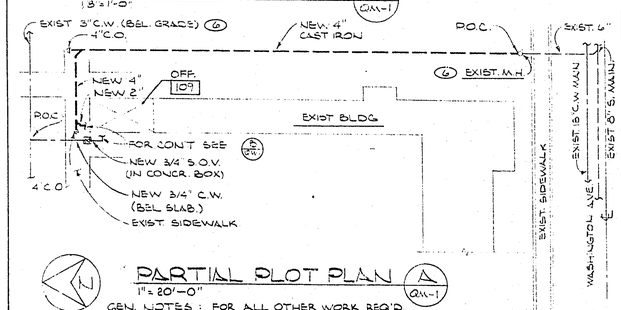

PARTIAL PLOT PLAN (A / QM-1)
1" = 20'-0"

GEN. NOTES: FOR ALL OTHER WORK REQ'D. THIS AREA REFER TO SHEET M-1 OF ORIGINAL DWGS.

MECHANICAL SYMBOLS & LEGEND

ABBR.	SYMBOL	DESCRIPTION
S.DRW.		SEWER, SOIL OR WASTE BELOW GRADE
S.DRW.		SEWER, SOIL OR WASTE ABOVE GRADE
V		VENT
C.W.		COLD WATER
H.W.		HOT WATER
C.O.		CLEAN OUT
V.T.R.		VENT THRU ROOF
S.O.V.		SHUT OFF VALVE
P.O.C.		POINT OF CONNECTION
M.H.		MANHOLE

MECHANICAL REVISIONS

ALL IDEAS, DESIGN ARRANGEMENTS AND PLANS INDICATED OR REPRESENTED BY THIS DRAWING ARE OWNED BY AND THE PROPERTY OF WALTER F. ZICK & HARRIS P. SHARP ARCHITECTS - ENGINEERS, INC. AND WERE CREATED, EVOLVED AND DEVELOPED FOR USE ON AND IN CONNECTION WITH THE SPECIFIED PROJECT. NONE OF SUCH IDEAS, DESIGNS, ARRANGEMENTS OR PLANS SHALL BE USED BY OR DISCLOSED TO ANY PERSON, FIRM OR CORPORATION FOR ANY USE WHATSOEVER NOT SPECIFICALLY PERTAINING TO THE PROJECT. WALTER F. ZICK & HARRIS P. SHARP, ARCHITECTS - ENGINEERS, INC.

MEMBERS OF THE A. I. A.
GERALD R. STREHLOW
Associate Architect

FROM THE OFFICE OF:
WALTER F. ZICK & HARRIS P. SHARP
ARCHITECTS - ENGINEERS, INC.
LAS VEGAS, NEVADA

NO.	DATE	REVISIONS	BY

VERIFY ALL DIMENSIONS AND CONDITIONS AT THE SITE

SHEET TITLE: FACTUAL FLR. PLAN / ELECTRICAL PART. PLAN / MECH. PART. PLAN, WATER HEATER DET. & NOTES
JOB TITLE: WEST SIDE GRADE SCH. RENOVATION PHASE II
LAS VEGAS, NEVADA

JOB NUMBER: 377-1
DATE: JUNE 9, 1977
DRAWN BY: TLC & JRR
CHECKED: G.R.S.
SHEET NUMBER: Q-1
OF

15-355

513-53E