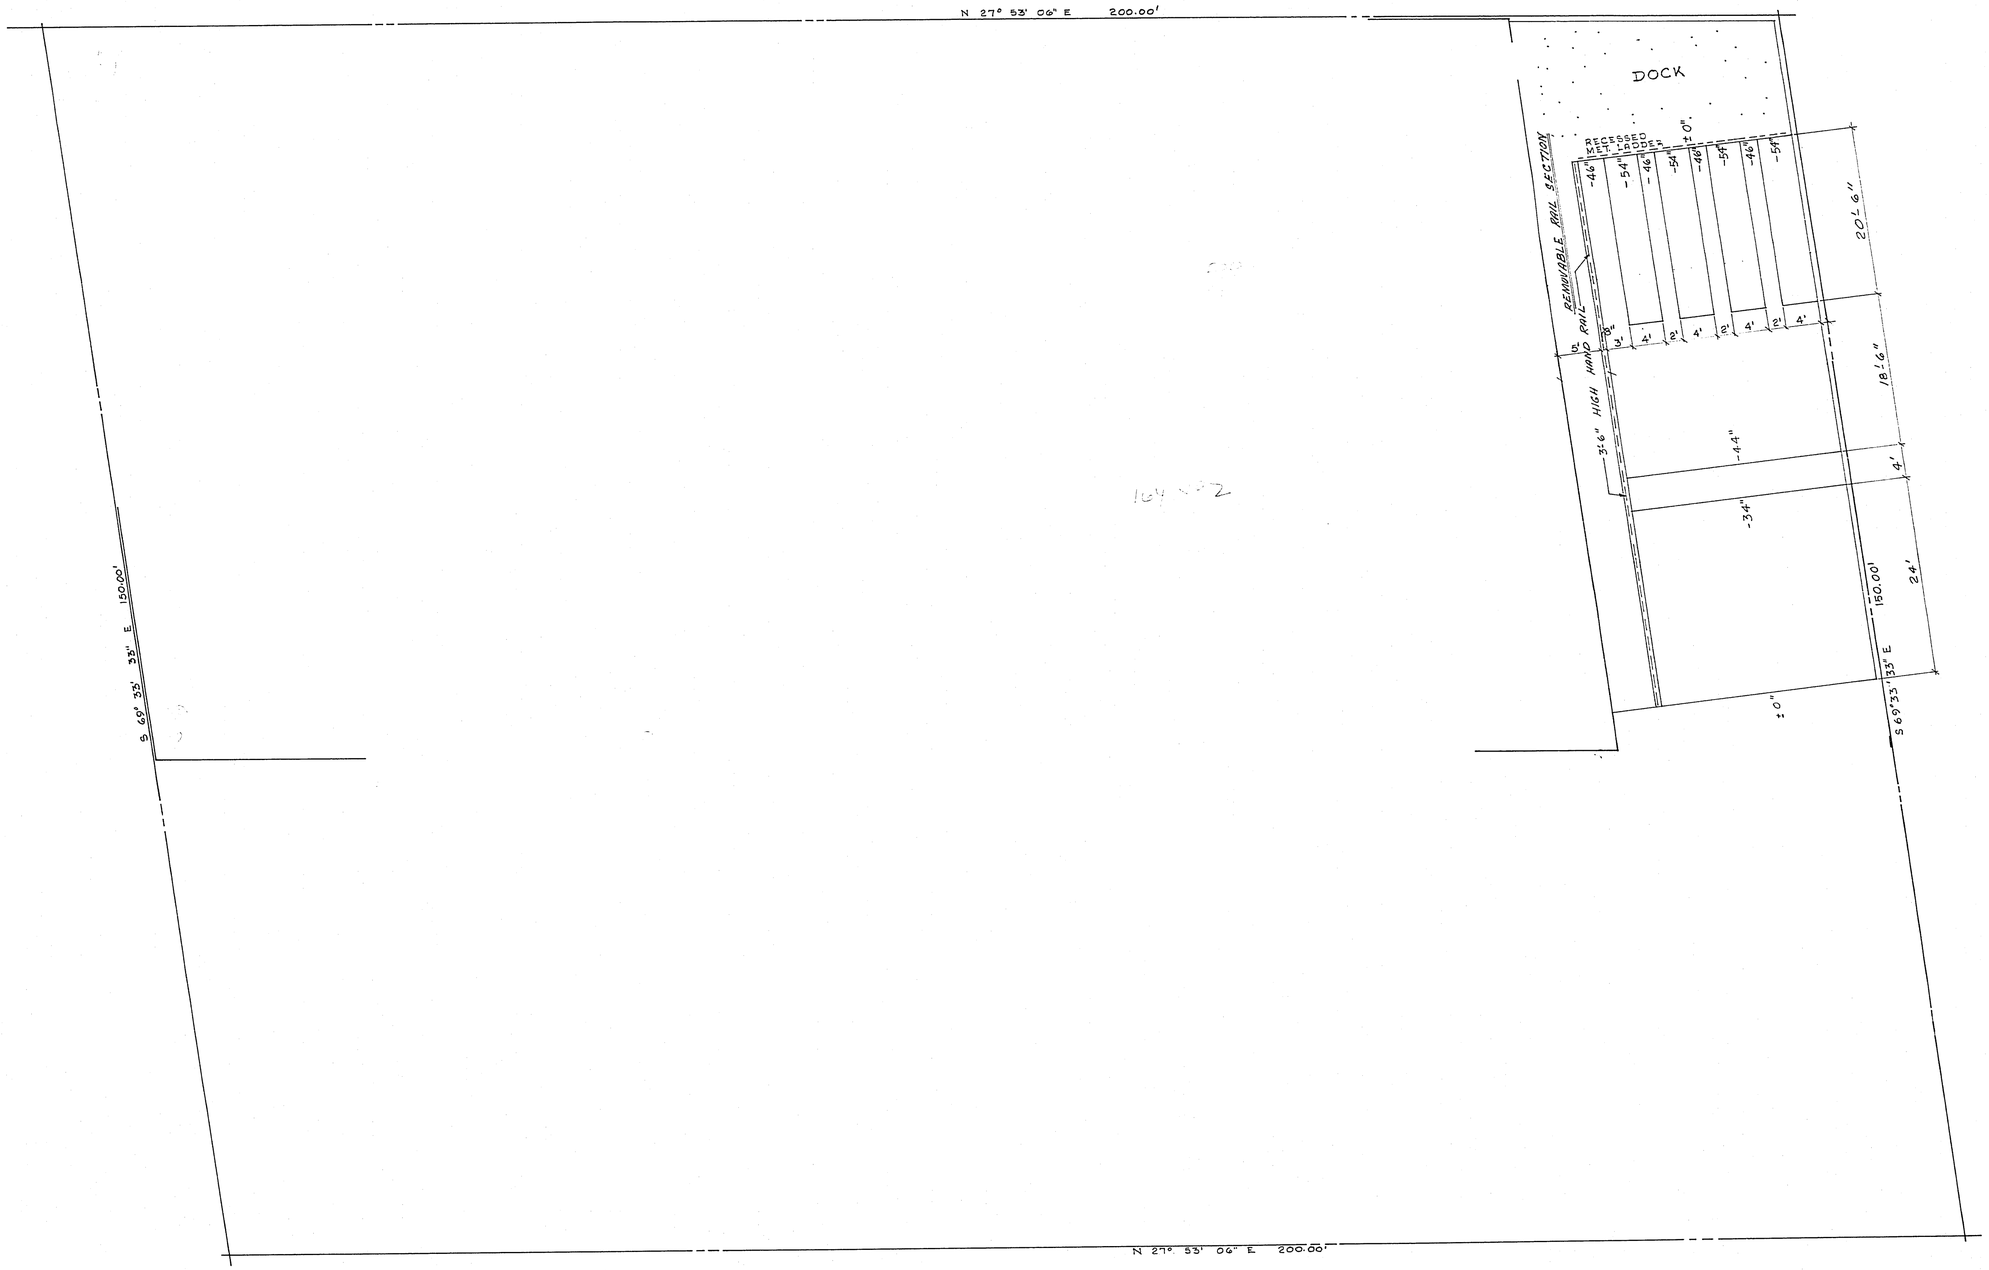

NORTH MAIN STREET

PLOT AND DOCK PLAN
SCALE 1/8" = 1'-0" DATE: 8-7-70

521-228