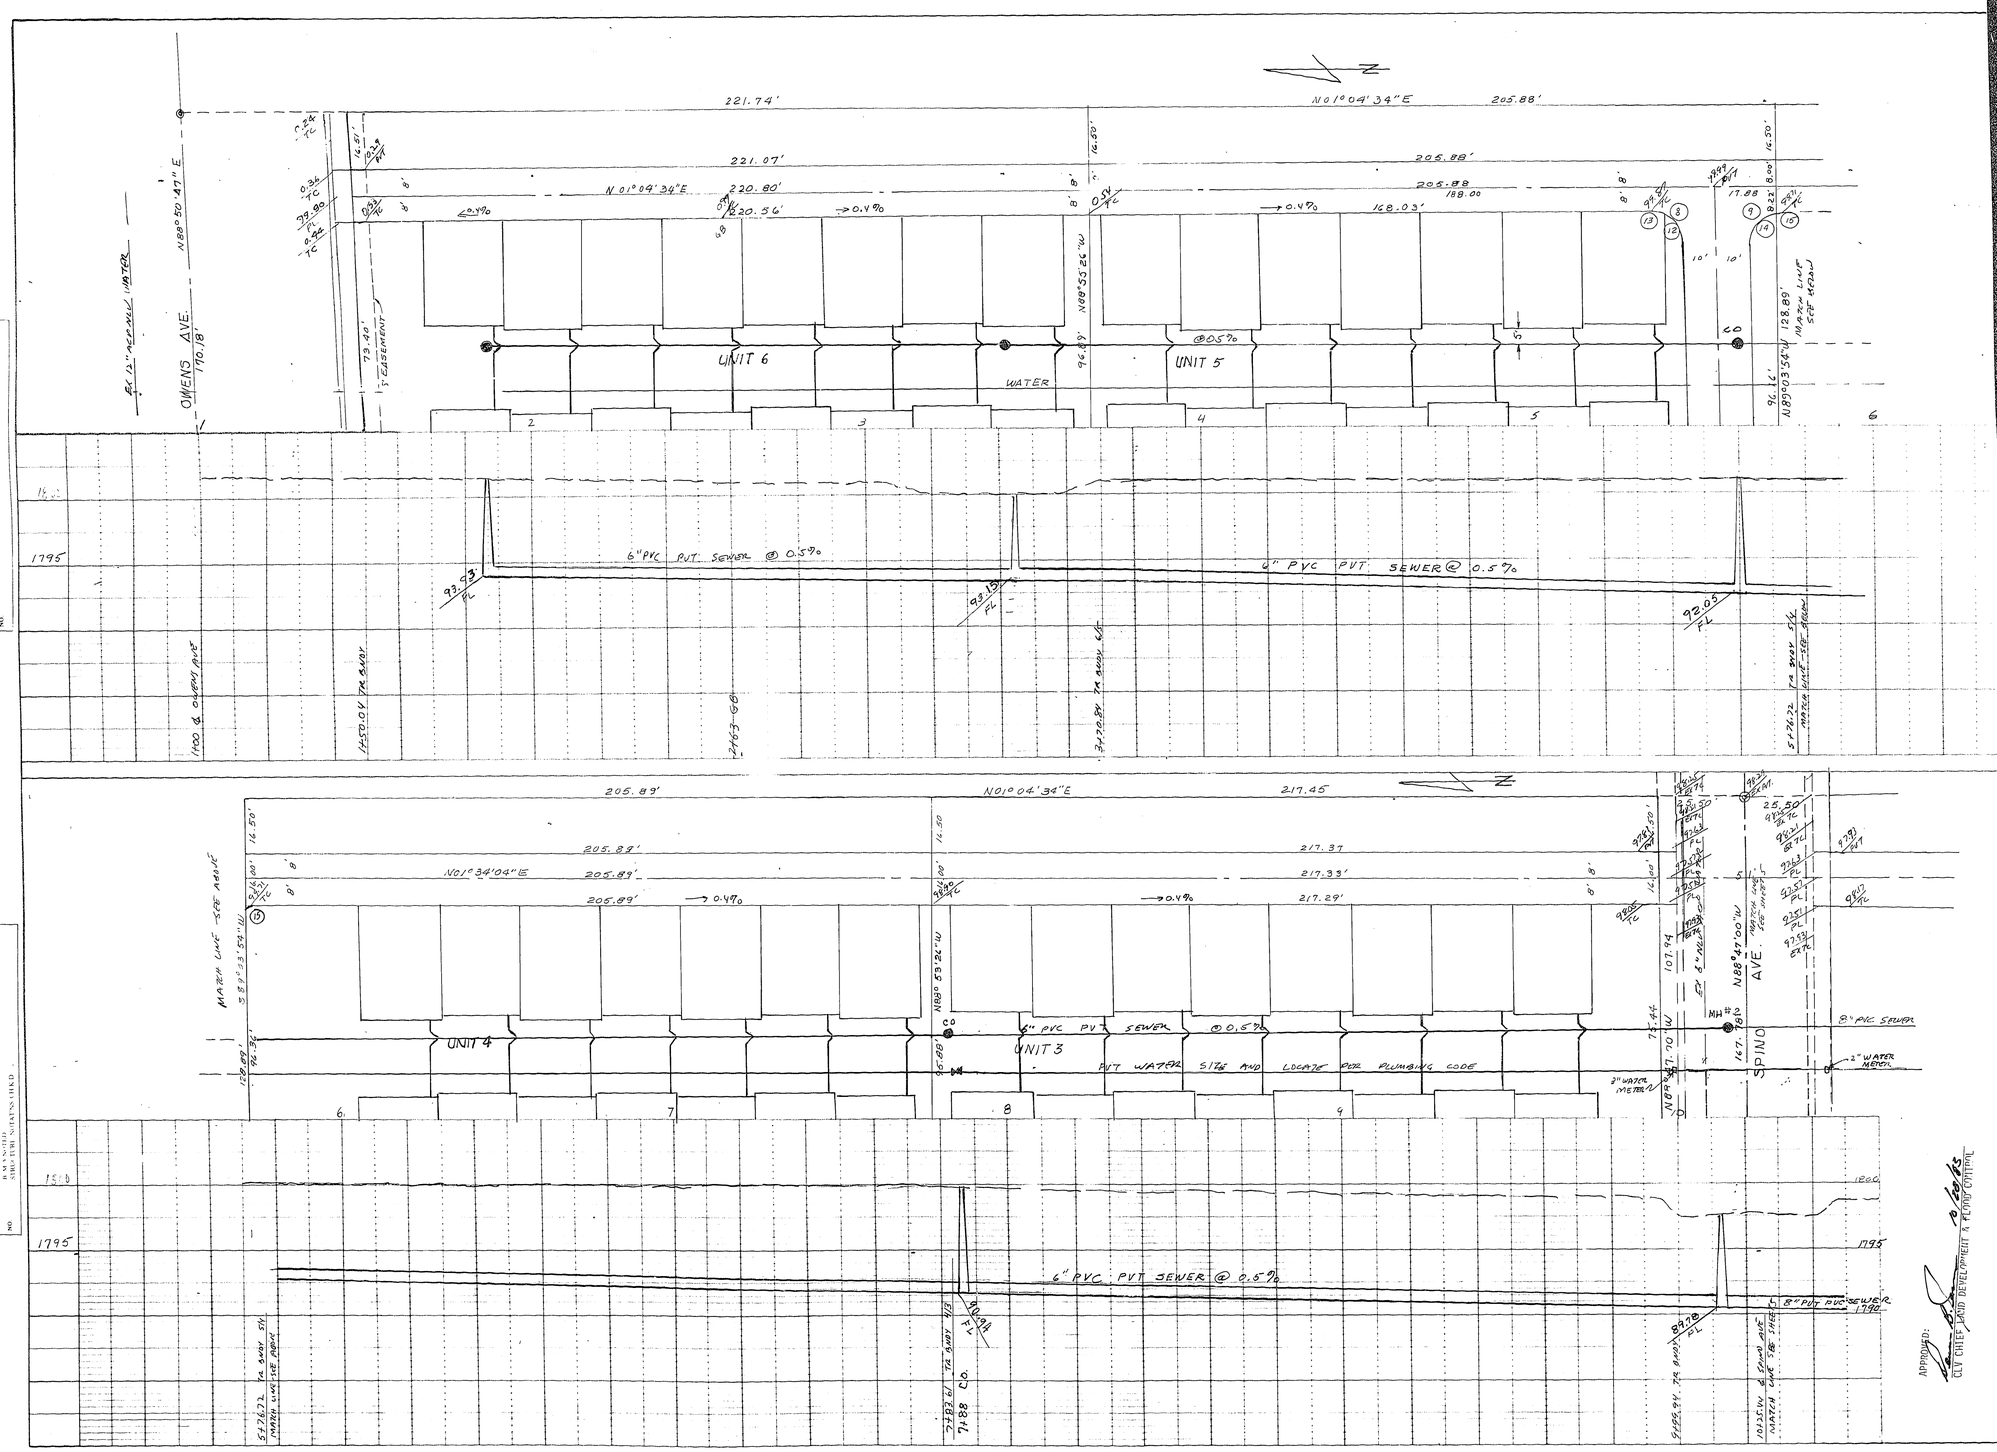

THE USE OF THESE PLANS AND SPECIFICATIONS SHALL BE RESTRICTED TO THE ORIGINAL SITE FOR WHICH THEY WERE PREPARED, AND PUBLICATION THEREOF IS EXPRESSLY LIMITED TO SUCH USE. REPRODUCTION, PUBLICATION OR REUSE BY ANY METHOD IN WHOLE OR IN PART IS PROHIBITED. TITLE TO THE PLANS AND SPECIFICATIONS REMAIN WITH THE ENGINEER WITHOUT PREJUDICE. VISUAL CONTACT WITH THESE PLANS AND SPECIFICATIONS SHALL CONSTITUTE PRIMA FACIE EVIDENCE OF THE ACCEPTANCE OF THESE RESTRICTIONS. ENGINEER RESERVES COPYRIGHT AND ALL OTHER RIGHTS IN AND TO THESE PLANS AND SPECIFICATIONS.

JDH 9-22-83
JDH 9-29-83
JDH 10-10-83

REVISED SEWER & ELEV
REVISED PER CLV
" "

DEVELOPMENT PLANS OF SANDHILL VILLAS UNITS 3-6

PLAN - PROFILE

NW ¼ NE ¼ SECTION 30
TOWNSHIP 20 SOUTH RANGE 62 EAST MOUNT DIABLO MERIDIAN
IN CITY OF LAS VEGAS, CLARK COUNTY, NEVADA

FOR PORTER CONSTRUCTION CO.
1214 So. 3rd ST. LAS VEGAS, NEV. 89101
PHONE-702-382-0357

SCALE H-1" = 20' V-1" = 5'

ENGINEER JDH.

CAUSEY ENGINEERING SERVICE
ENGINEERS · PLANNERS · SURVEYORS
LAS VEGAS, NEVADA 89114 P.O. BOX 18846

APPROVED: DATE 7-29-83

DAVID F. CAUSEY, P.E., L.S.

APPROVED: CITY ENGINEER DEVELOPMENT & PLANNING DIVISION

JOB NO. 7343-1

SHEET 6 OF 6

1079-2670-12.3.4.56