PORTION OF TOWNSHIP 20 SOUTH, RANGE 62 EAST, M.D.M.

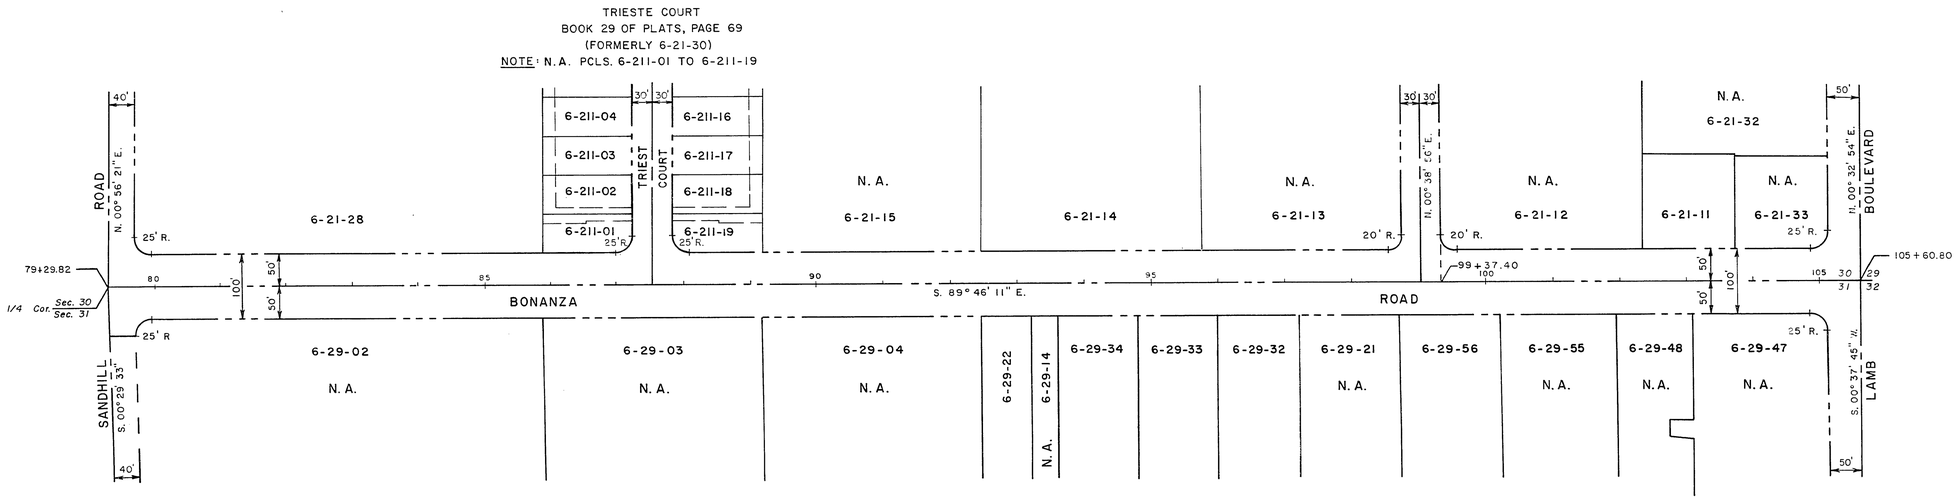

SEWER ASSESSMENT		
PARCEL NO.	LATERAL SIZE	LINEAR FEET
6-21-28	8"	10 L.F
6-21-11	4"	16 L.F
6-21-14	6"	16 L.F
6-29-22	6"	87 L.F
6-29-32	6"	87 L.F
6-29-33	6"	87 L.F
6-29-34	6"	87 L.F
6-29-56	6"	87 L.F

LEGEND

0-00-00	TAX PARCEL NUMBER
N. A.	NO ASSESSMENT

Revisions	Date

W.Q. no. 2125
Scale (v) ____
Scale (h) 1" = 100'
Chk'd by J.G.
Date 2/7/83
Fld. bk. no.
Drawn by mwb
Design by j g
Date
Approved by

Department of Public Services Right of Way Design Division

SANITARY SEWER LATERALS
EAST BONANZA ROAD
SANDHILL RD. TO LAMB BLVD.

SPECIAL IMPROVEMENT DISTRICT 449

CITY OF LAS VEGAS · CLARK COUNTY · NEVADA

Drawing no. 307-VS79 1/1

22-L2