Farm Road - SID 1511
Virginia Dale Street to Tule Springs Road

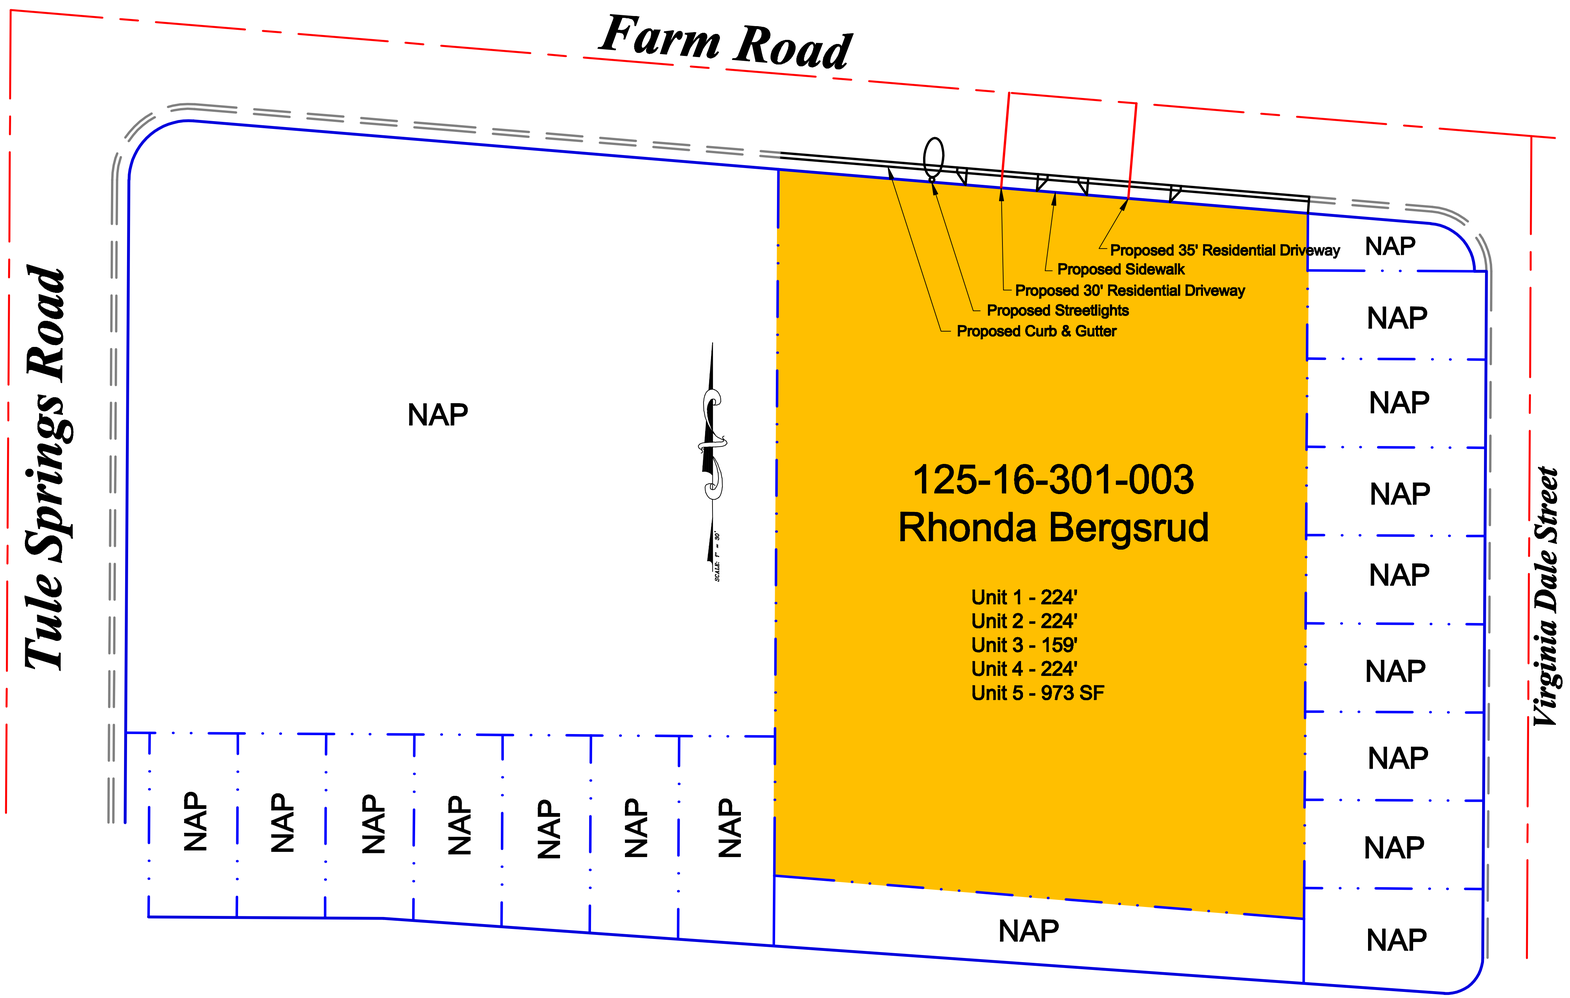

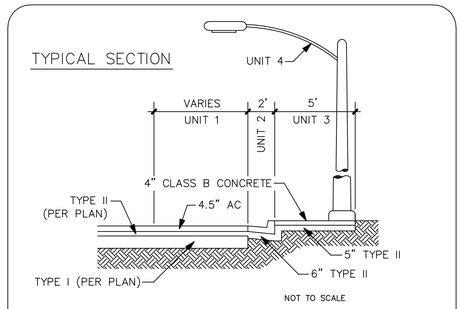

L E G E N D

UNIT 1 – PAVEMENT SECTION
UNIT 2 – CURB AND GUTTER
UNIT 3 – SIDEWALK
UNIT 4 – STREET LIGHTS
UNIT 5 – RESIDENTIAL/COMMERCIAL DRIVEWAYS

N.A.P. – NOT A PART

Revisions	Date

Scale (h): 1" – 30'
Scale (v): Not to Scale
W.A.
Fld. bk. no.
Date: 04/07/08
Design by:
Drawn by: TP McDaniel
Approved by:
Date:

Department of Public Works

Farm Road
Virginia Dale Street to
Tule Springs Road

SPECIAL
IMPROVEMENT
DISTRICT
1511

Drawing Number 1/1