CONSTRUCTION NOTES (SEWER)

1/S INSTALL 2 EA. STANDARD 4' SEWER MANHOLE PER S/S D-2 OR CLARK COUNTY SANITATION DISTRICT STANDARD DRAWINGS.

2/S INSTALL 621 37 L.F 8" PVC (SDR-35) SEWER LINE

3/S INSTALL 1 EA 8" PVC PLUG AND CAP.

STORM DRAIN

1/SD INSTALL 654 98 L F OF 18" RCP STORM DRAIN

11/SD INSTALL 1 EA OF TYPE I STORM DRAIN MANHOLE

15/SD INSTALL 1 EA MODIFIED TYPE 2 DROP INLET PER N.D O T. STD. R-4.2 1 (609) PAGE R-32 STATE OF NEVADA STANDARD PLANS FOR ROAD AND BRIDGE CONSTRUCTION. MODIFIED WITH 3 00' X 3 00' GRATE TO ALLOW MAINTENANCE.

18/SD INSTALL 1 EA PLUG.

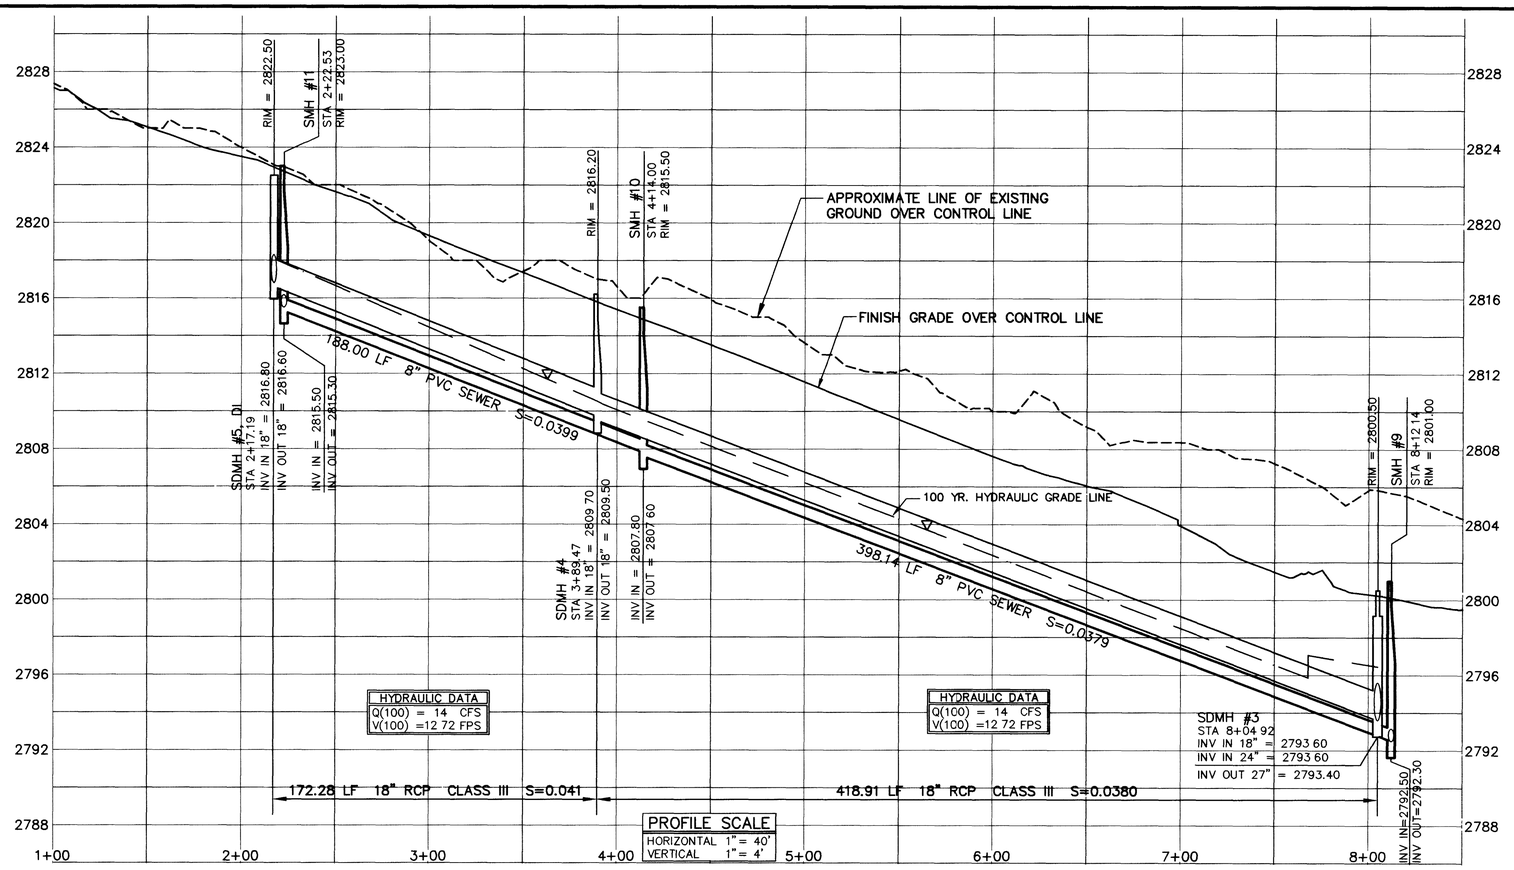

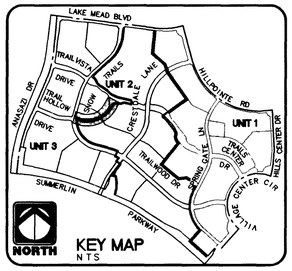

Avoid cutting underground utility lines. It's costly.
Call before you Dig.
1-800-227-2600
UNDERGROUND SERVICE (USA)

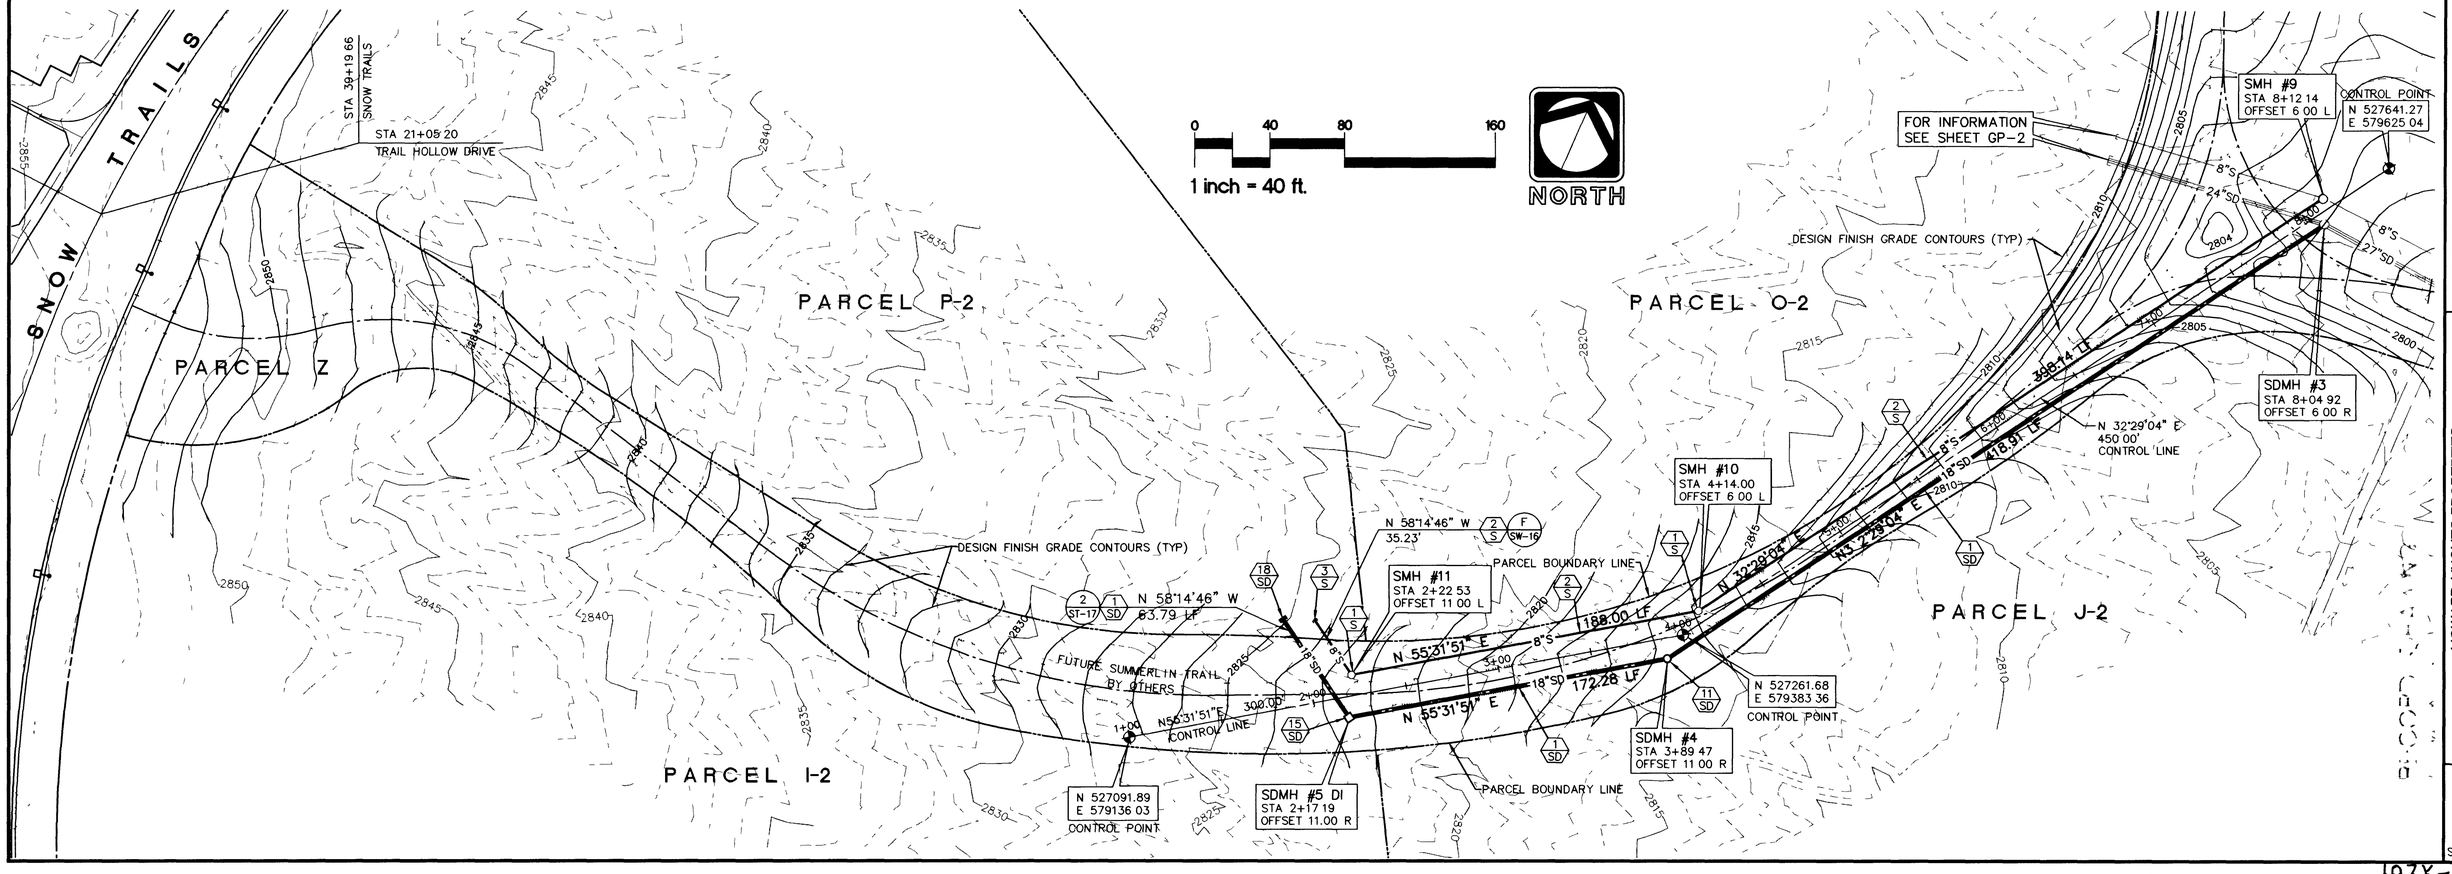

REV.	DATE	DESCRIPTION	DATE	APPROVAL

RECOMMENDED
GARY R BUSBY
105854
R.P.E.
2/19/94
DATE

ENGINEER
THE KEITH COMPANIES NEVADA
4062 SO. INDUSTRIAL RD. LAS VEGAS, NV. 89103
• PLANNING
• CIVIL ENGINEERING
• LANDSCAPE ARCHITECTURE
• LAND SURVEYING
• CONSTRUCTION MANAGEMENT
LAS VEGAS, NV. 89103 (702) 733-0500

HOWARD HUGHES PROPERTIES
SUMMERLIN VILLAGE 7 - THE TRAILS - UNIT 3
OPEN AREA GRADING PLAN AND UTILITIES

SHEET
GP-1
SHT 27 OF 54

107Y-4271-3