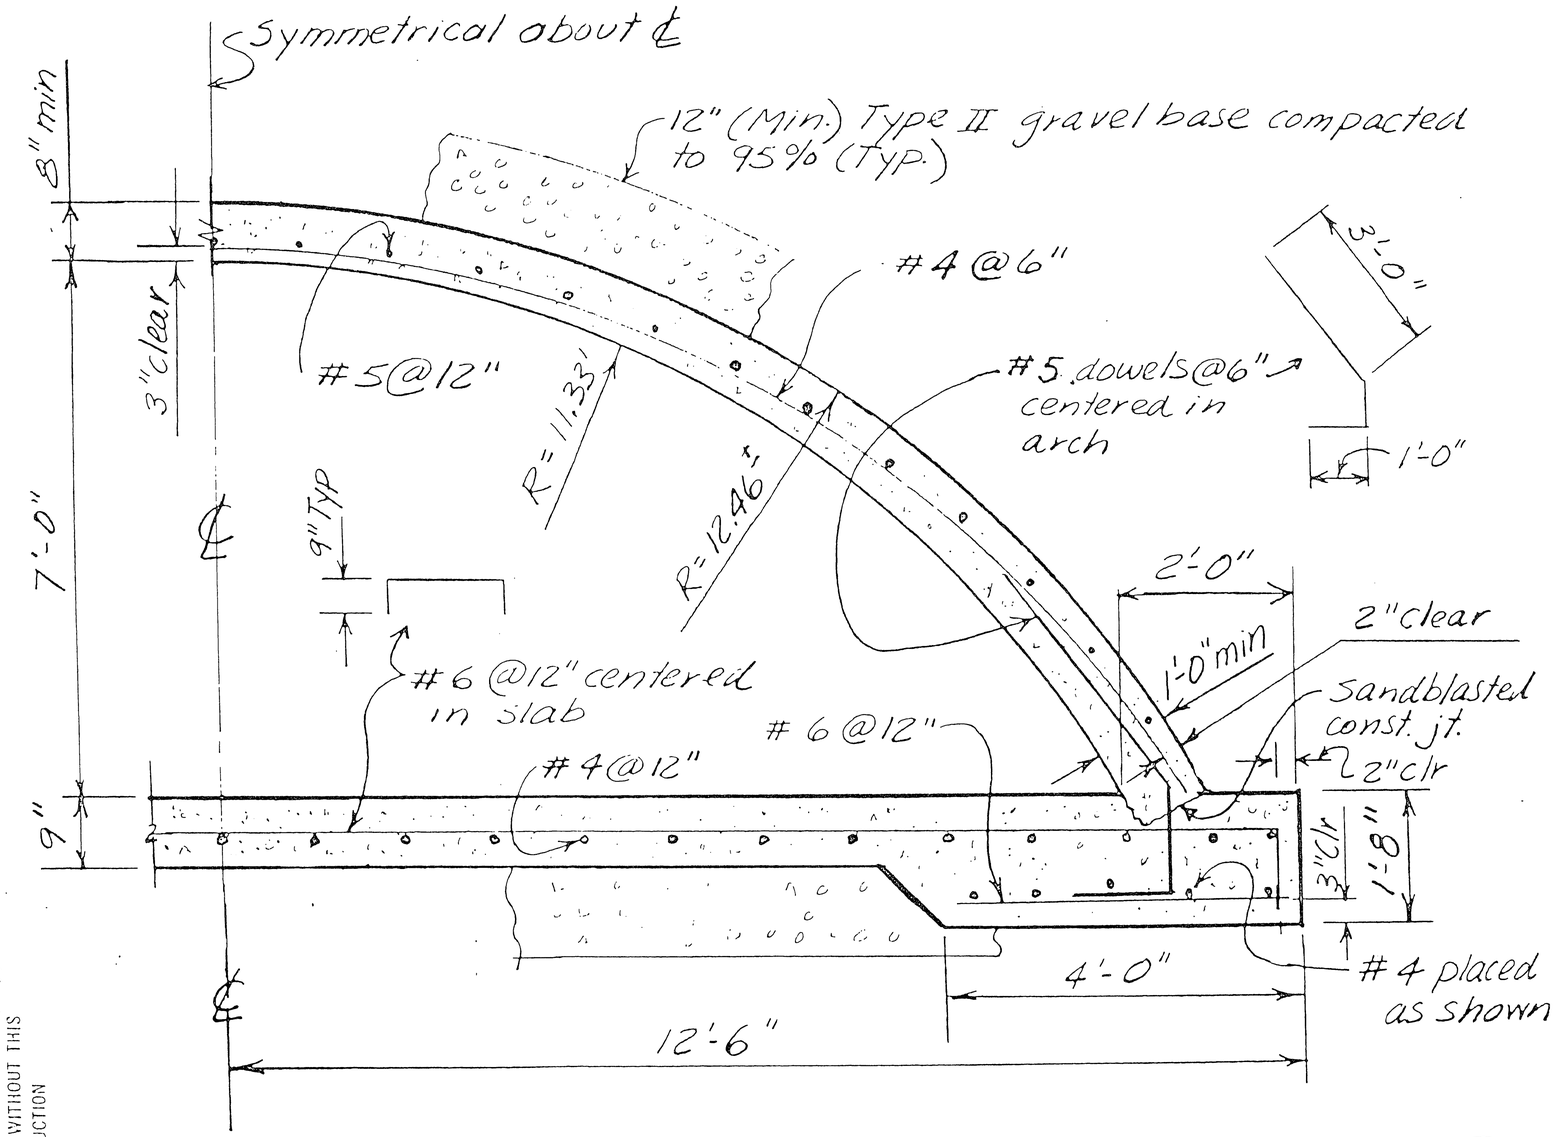

PART SECTION – ARCH CULVERT @ STA. 19+09 ON VILLA RIDGE DRIVE

B

Scale $\frac{1}{2}$" = 1'-0"

NOTE: Arch thickness varies from 8" min. @ top to 12" min. @ bottom.

PROJECT NO. 92130
PROJECT TITLE DEL WEBB SUN CITY ARCH BRIDGES
COMPUTED T.A.S. DATE JULY 92
CHECKED ✓ DATE AUG 92
REMARKS 19+09 VILLA RIDGE DRIVE DETAILS

SHEET NO. 25 OF 28

SACRA ENGINEERING
CONSULTING ENGINEERS
312 South Convent Avenue
Tucson, Arizona 85701
(602) 792-2523

APPROVED FOR CONSTRUCTION
BY: TAS DATE: 8/17/92

DO NOT USE COPIES WITHOUT THIS STAMP FOR CONSTRUCTION

9/1/92

SHEET 25-OF-28
327Y-4141-37

10-9-92