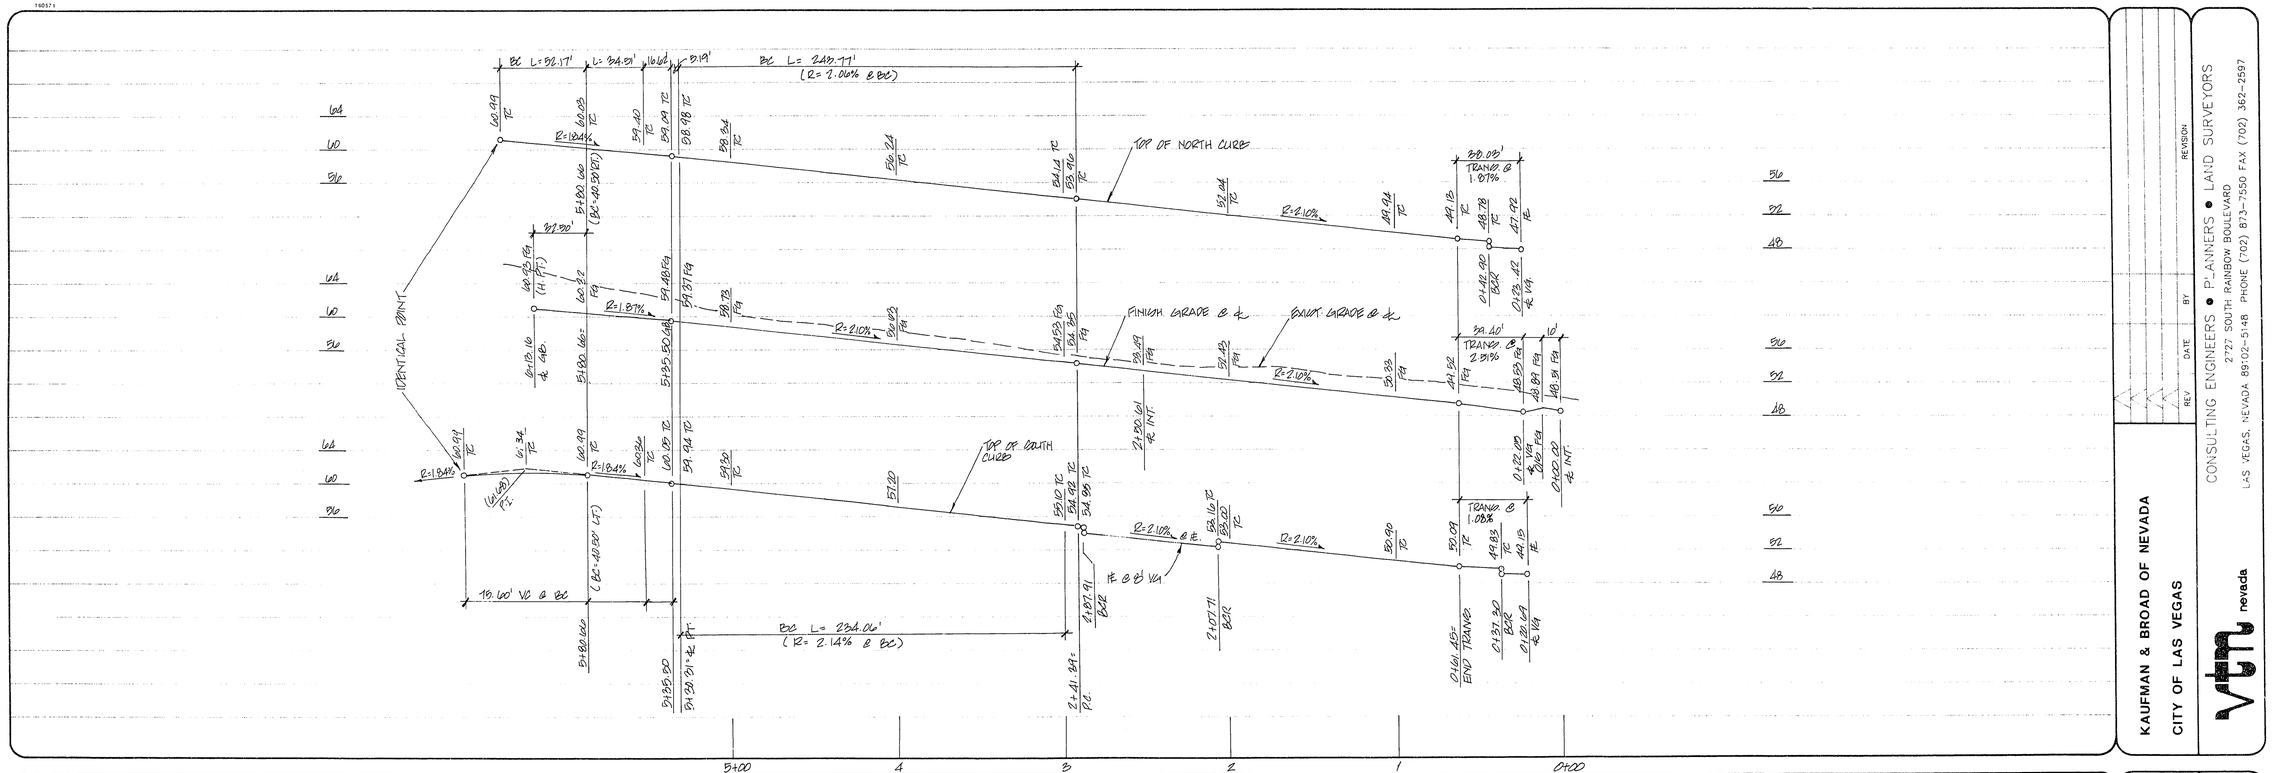

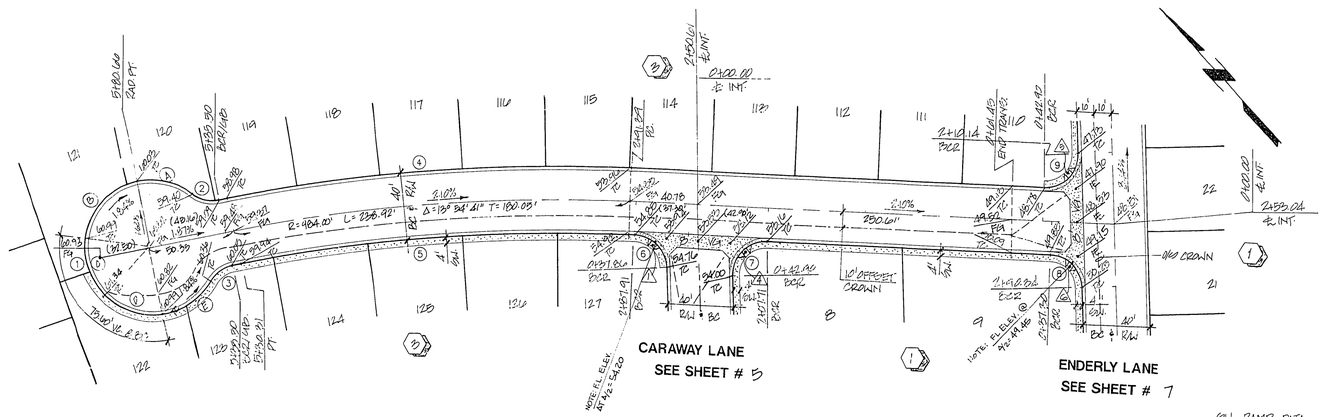

OAKMOOR PLACE

BENCHMARK
2" BRASS CAP #42
CONTROL POINT "SPANKY"
AS PER C.C. WALLACE
ELEV.= 2925.36

2 working days — Call before you Dig — 1-800-227-2600

CURVE TABLES

CURVE	RADIUS	LENGTH	TANGENT	DELTA
1	40.50'	196.26'	35.42'	277°39'15"
2	19.50'	16.62'	8.85'	48°49'38"
3	19.50'	16.62'	8.85'	48°49'38"
4	1004.00'	243.77'	122.49'	13°54'41"
5	964.00'	234.06'	117.61'	13°54'41"
6	20.00'	30.02'	18.65'	85°59'53"
7	20.00'	32.81'	21.45'	94°00'07"
8	20.00'	30.02'	18.65'	85°59'53"
9	20.00'	32.81'	21.45'	94°00'07"

S.W. RAMP DATA

NO.	"A"	"B"
1	8'-0"	8'-0"
4	4'-6"	9'-6"
5	12'-0"	4'-6"
6	8'-0"	8'-0"

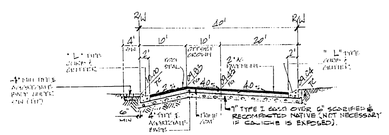

TYPICAL OFFSET CROWN STREET SECTION
SEE SHEET # 10-13

NOTE: A SOIL INVESTIGATION WILL BE SUBMITTED WITH A REQUEST IN WRITING FROM THE DEVELOPER TO THE CHIEF OF QUALITY CONTROL TO USE IN-PLACE NATIVE MATERIALS FOR TYPE 1 AGGREGATE BASE FOR STREETS AND OTHER OFF-SITE IMPROVEMENTS PER LETTER DATED, JULY 25, 1994.

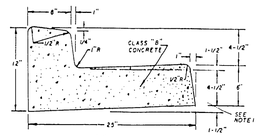

KAUFMAN & BROAD OF NEVADA
CITY OF LAS VEGAS

CONSULTING ENGINEERS • PLANNERS • LAND SURVEYORS
2727 SOUTH RAINBOW BOULEVARD
LAS VEGAS, NEVADA 89102-5148 PHONE (702) 873-7550 FAX (702) 362-2597

REVISION
REV | DATE | BY

TITLE: STREET PLAN - PROFILE
OAKMOOR PLACE

PROJECT: WEST HILLS

SEAL
6-20-94

WO NO. 4652
BY JM/WJR
DATE MAY,'94
SCALE 1"= 40' 1"= 8'
SHEET 6 OF 17 SHEETS

D:\CAD\SURVEY\4652\4652BASE.DWG

11-1-94

07Y-4359