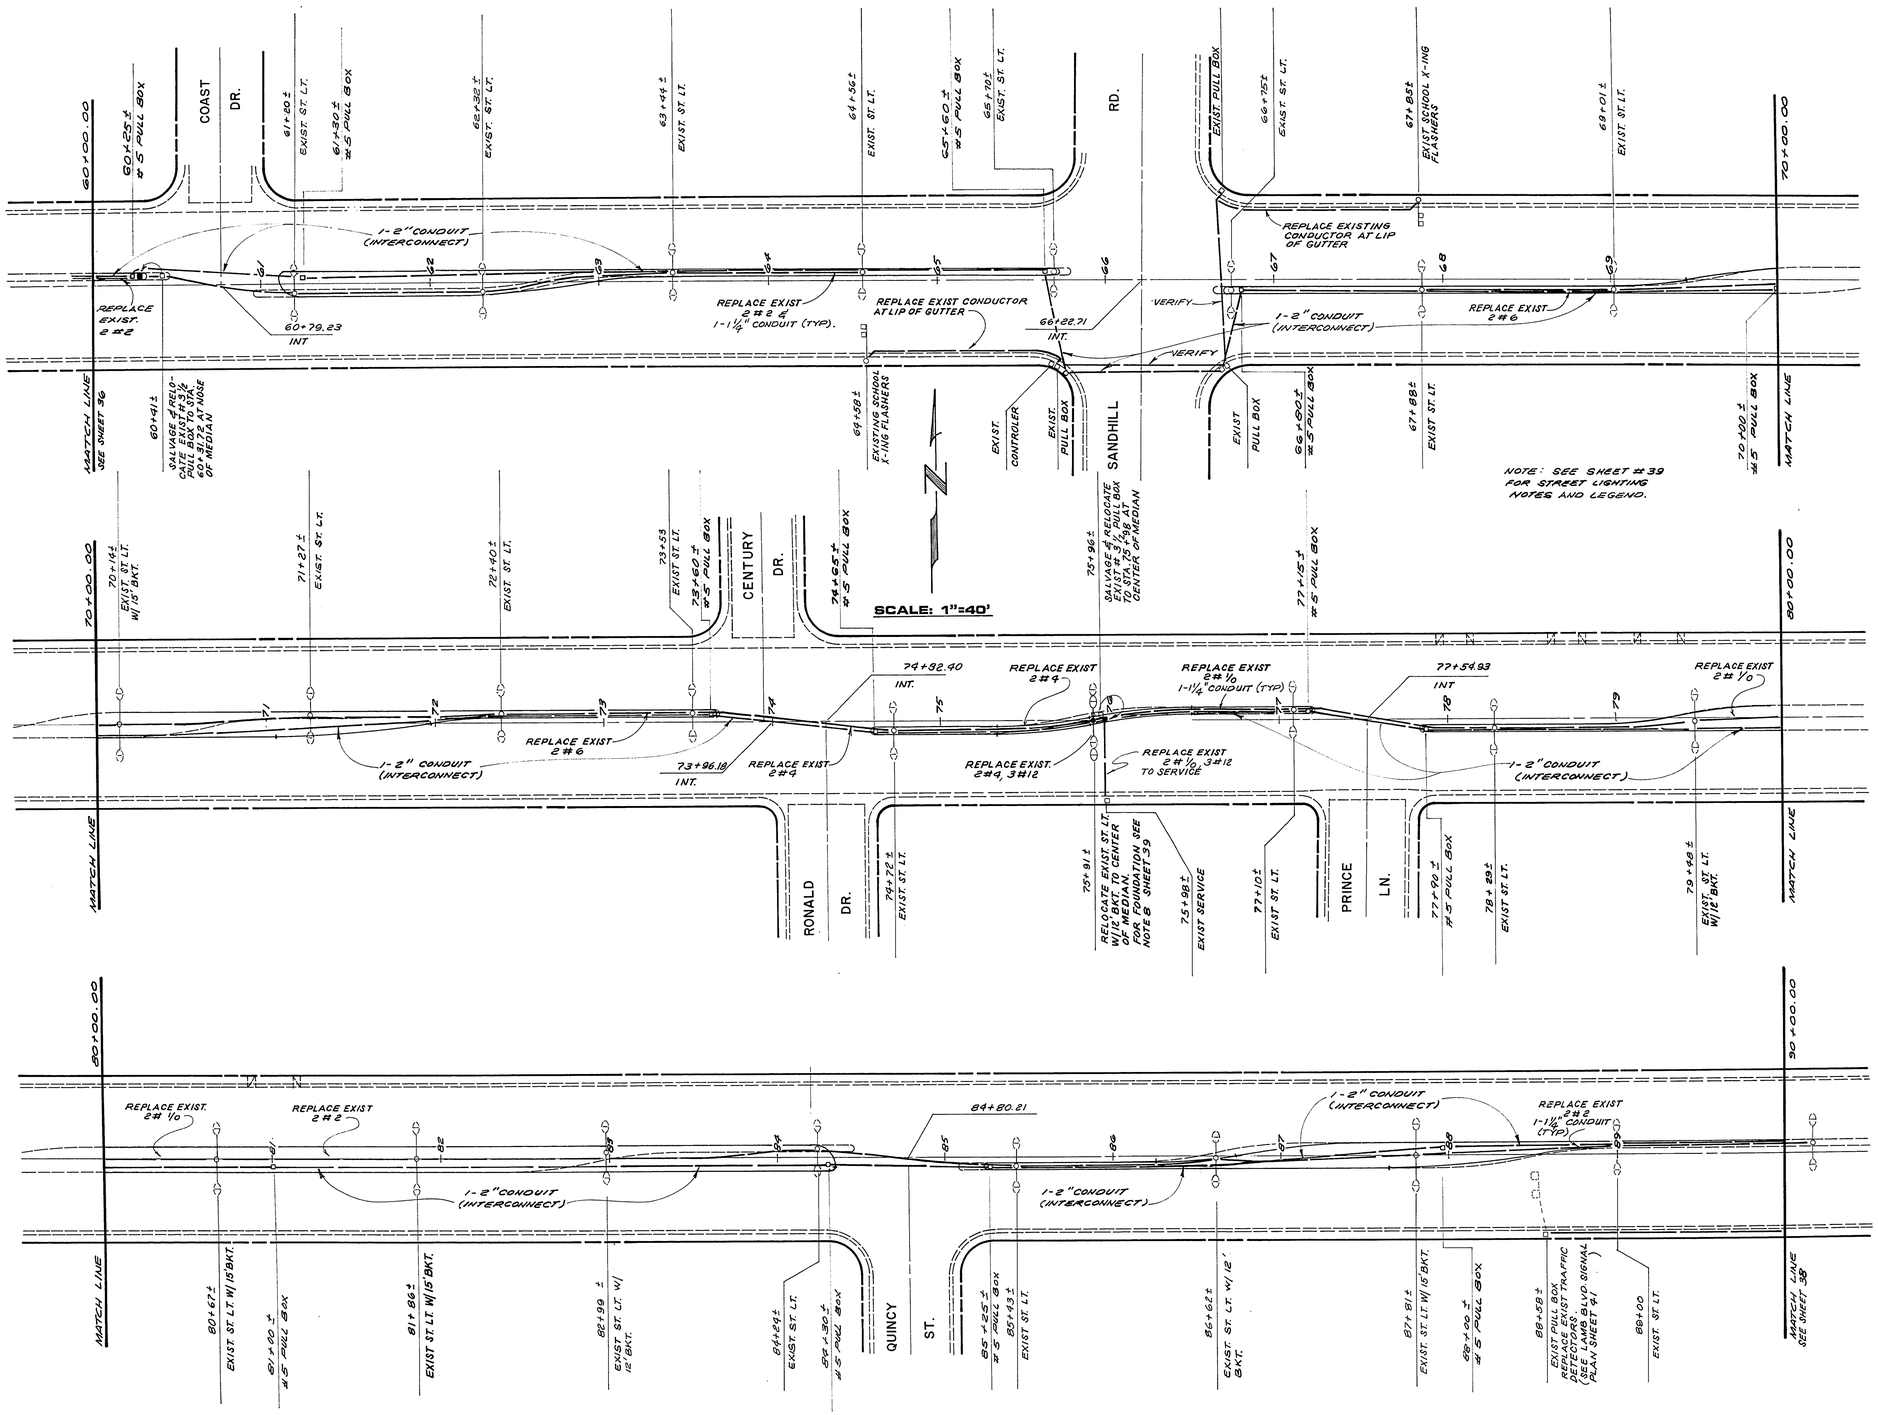

REVISIONS		
NO.	DESCRIPTION/DATE	BY

FRANK E. WALTZ JR. NEVADA 6506 REGISTERED PROFESSIONAL ENGINEER STATE OF NEVADA

8/4/84

SPARKS, NEVADA
LAS VEGAS, NEVADA
SEATTLE, WASHINGTON

SCI incorporated
ENGINEERS/PLANNERS

CITY OF LAS VEGAS
STEWART AVENUE
28TH STREET TO NELLIS BOULEVARD

STREET LIGHTING & INTERCONNECT

60+00 TO 90+00

JOB NO.	2 241 005 821
DESIGNED	KA
DRAWN	AC
COMP.	
CHECKED	
DATE	FEBRUARY, 1984

37

38 OF 47 SHEETS

BRUNING 44-132

16-4-31 107-V8196