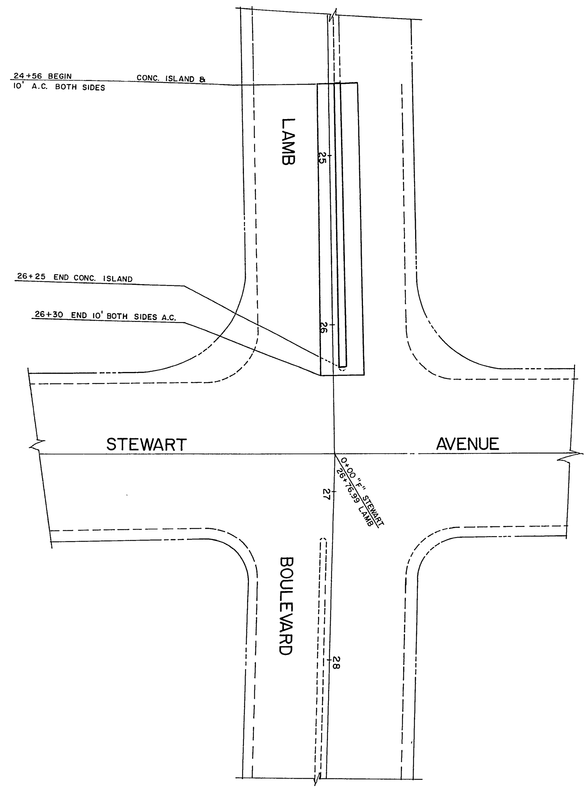

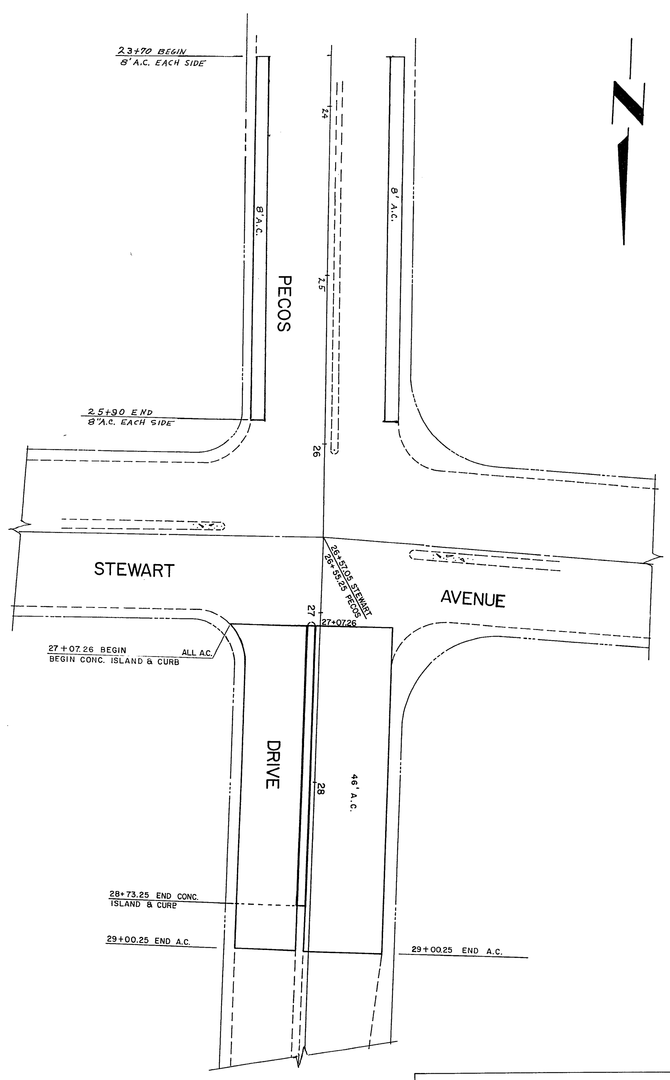

Department of Public Services — Engineering Design Division

STEWART AVE. REPAIRS

LAMB & PECOS INTERSECTION DETAILS

Drawing no. 107-V8I9C 20/21

Scale (h) 1" = 40'	Scale (v) —	W.O. no.
Fld. bk. no. —	Date 2-15-79	
Design by	Drawn by	
Approved by the Director of Public Services	Date	

Revisions	Date

16460