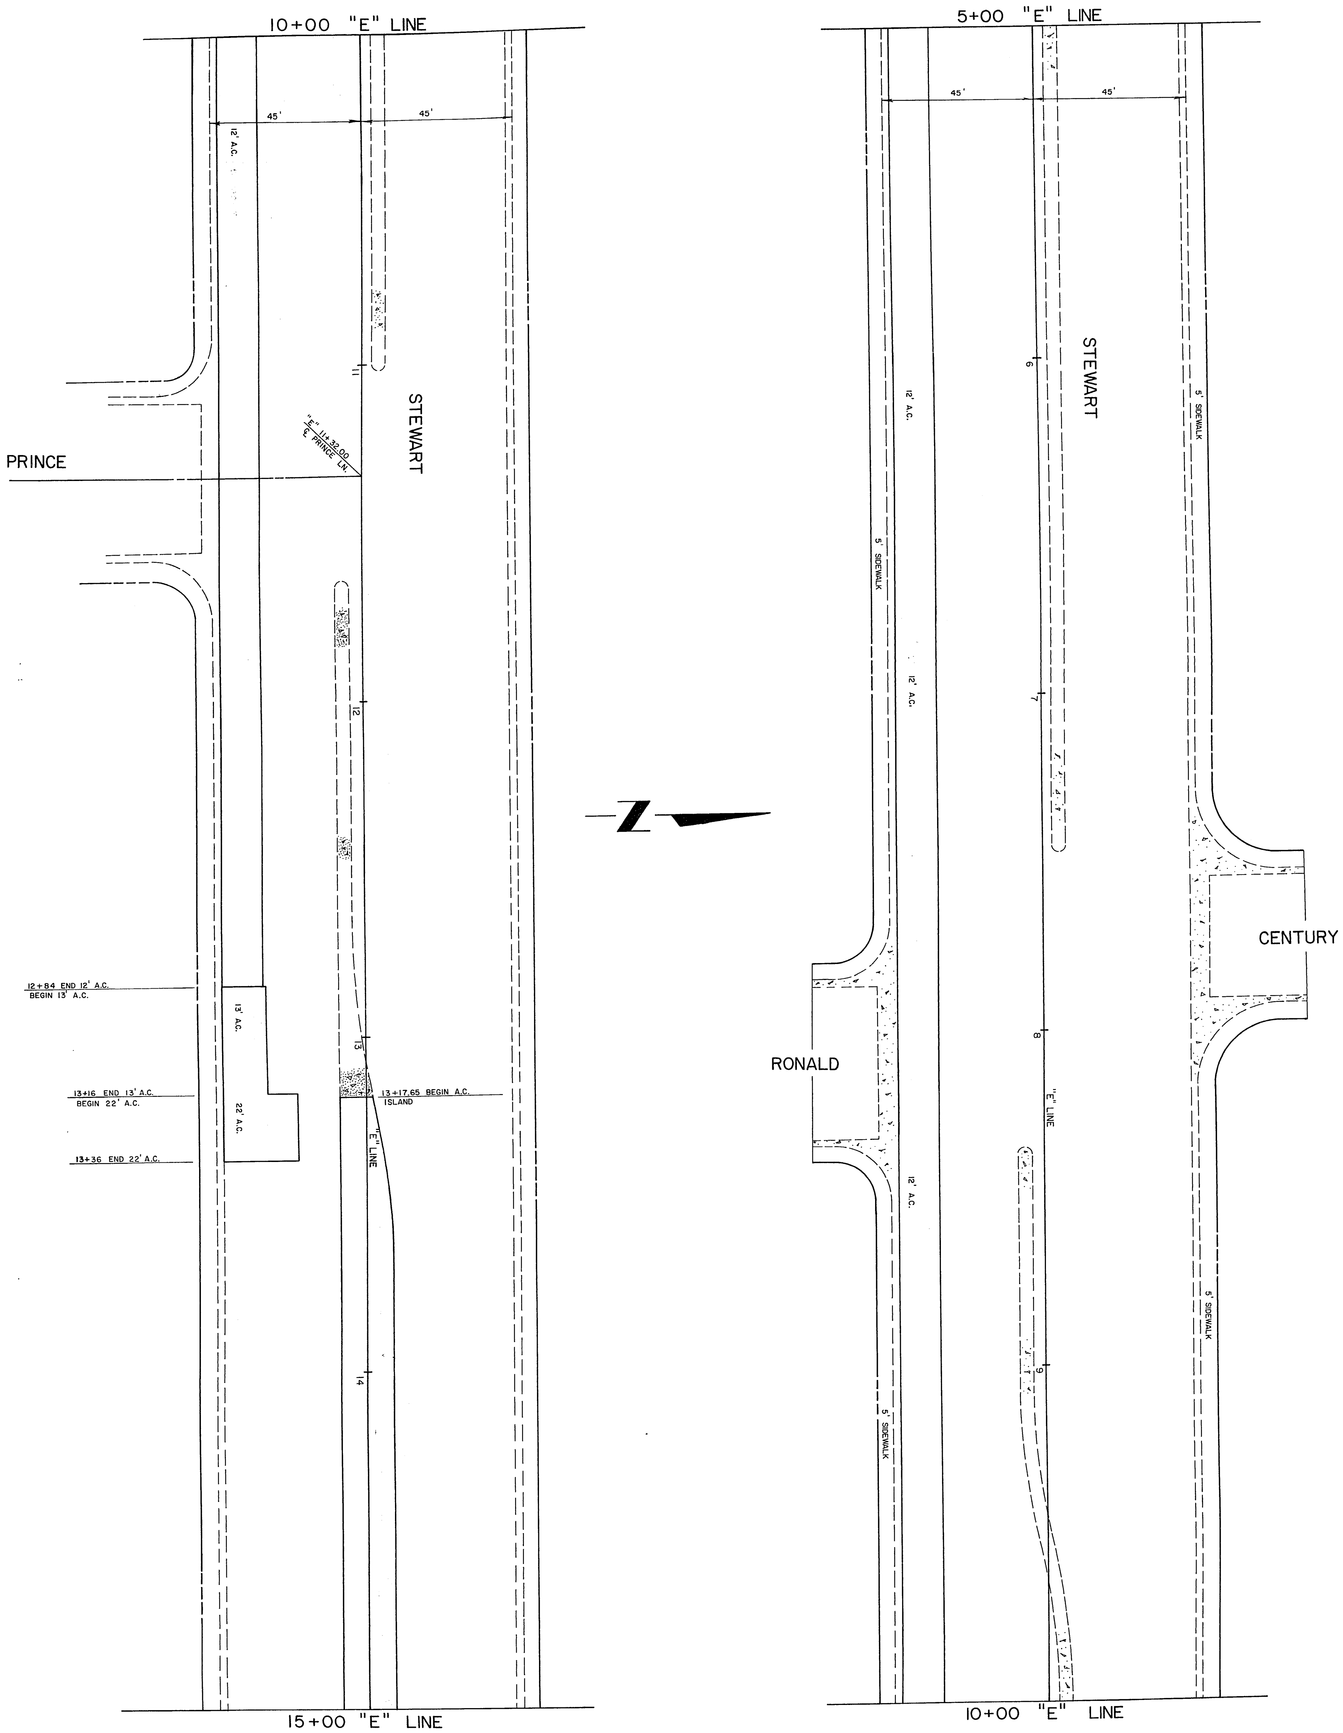

Drawing no. 107-V819C 11/21

Department of Public Services Engineering Design Division

STEWART AVE. REPAIRS

STA. 5+00 TO 15+00 "E" LINE

Scale (h) 1"=20'	Scale (v) ———	W.O. no.
Fld. bk. no. ———	Date 2-15-79	
Design by	Drawn by	
Approved by the Director of Public Services	Date	

Revisions	Date

16-4-71