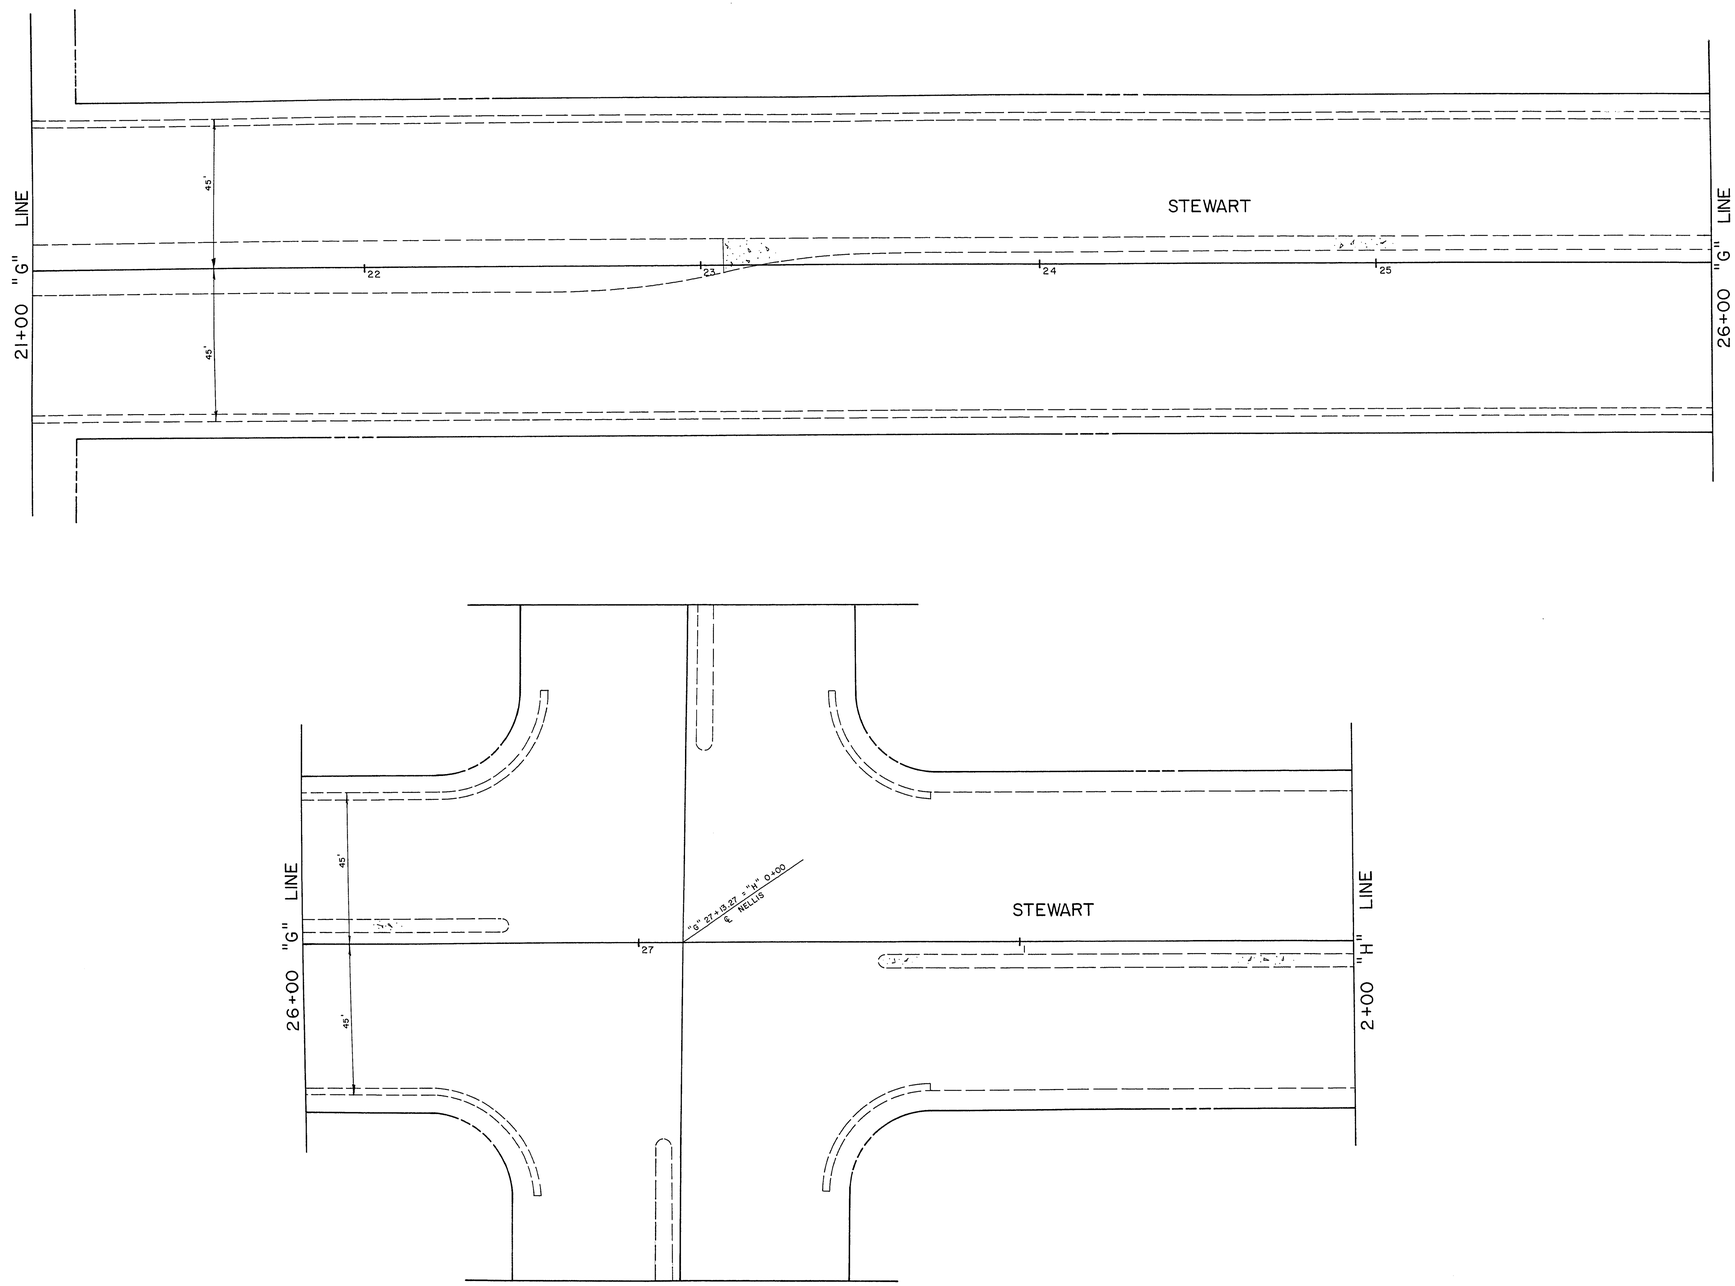

Revisions	Date

Scale (h) 1"=20'	Scale (v) —	W.O. no. —	
Fld. bk. no. —	Date 2-15-79		
Design by —	Drawn by —		
Approved by the Director of Public Services		Date	

Department of Public Services Engineering Design Division

STEWART AVE.
REPAIRS

21+00 "G" LINE
TO
2+00 "H" LINE

CITY OF LAS VEGAS · CLARK COUNTY · NEVADA

Drawing no. 107-V819C

19/21

16-4-79