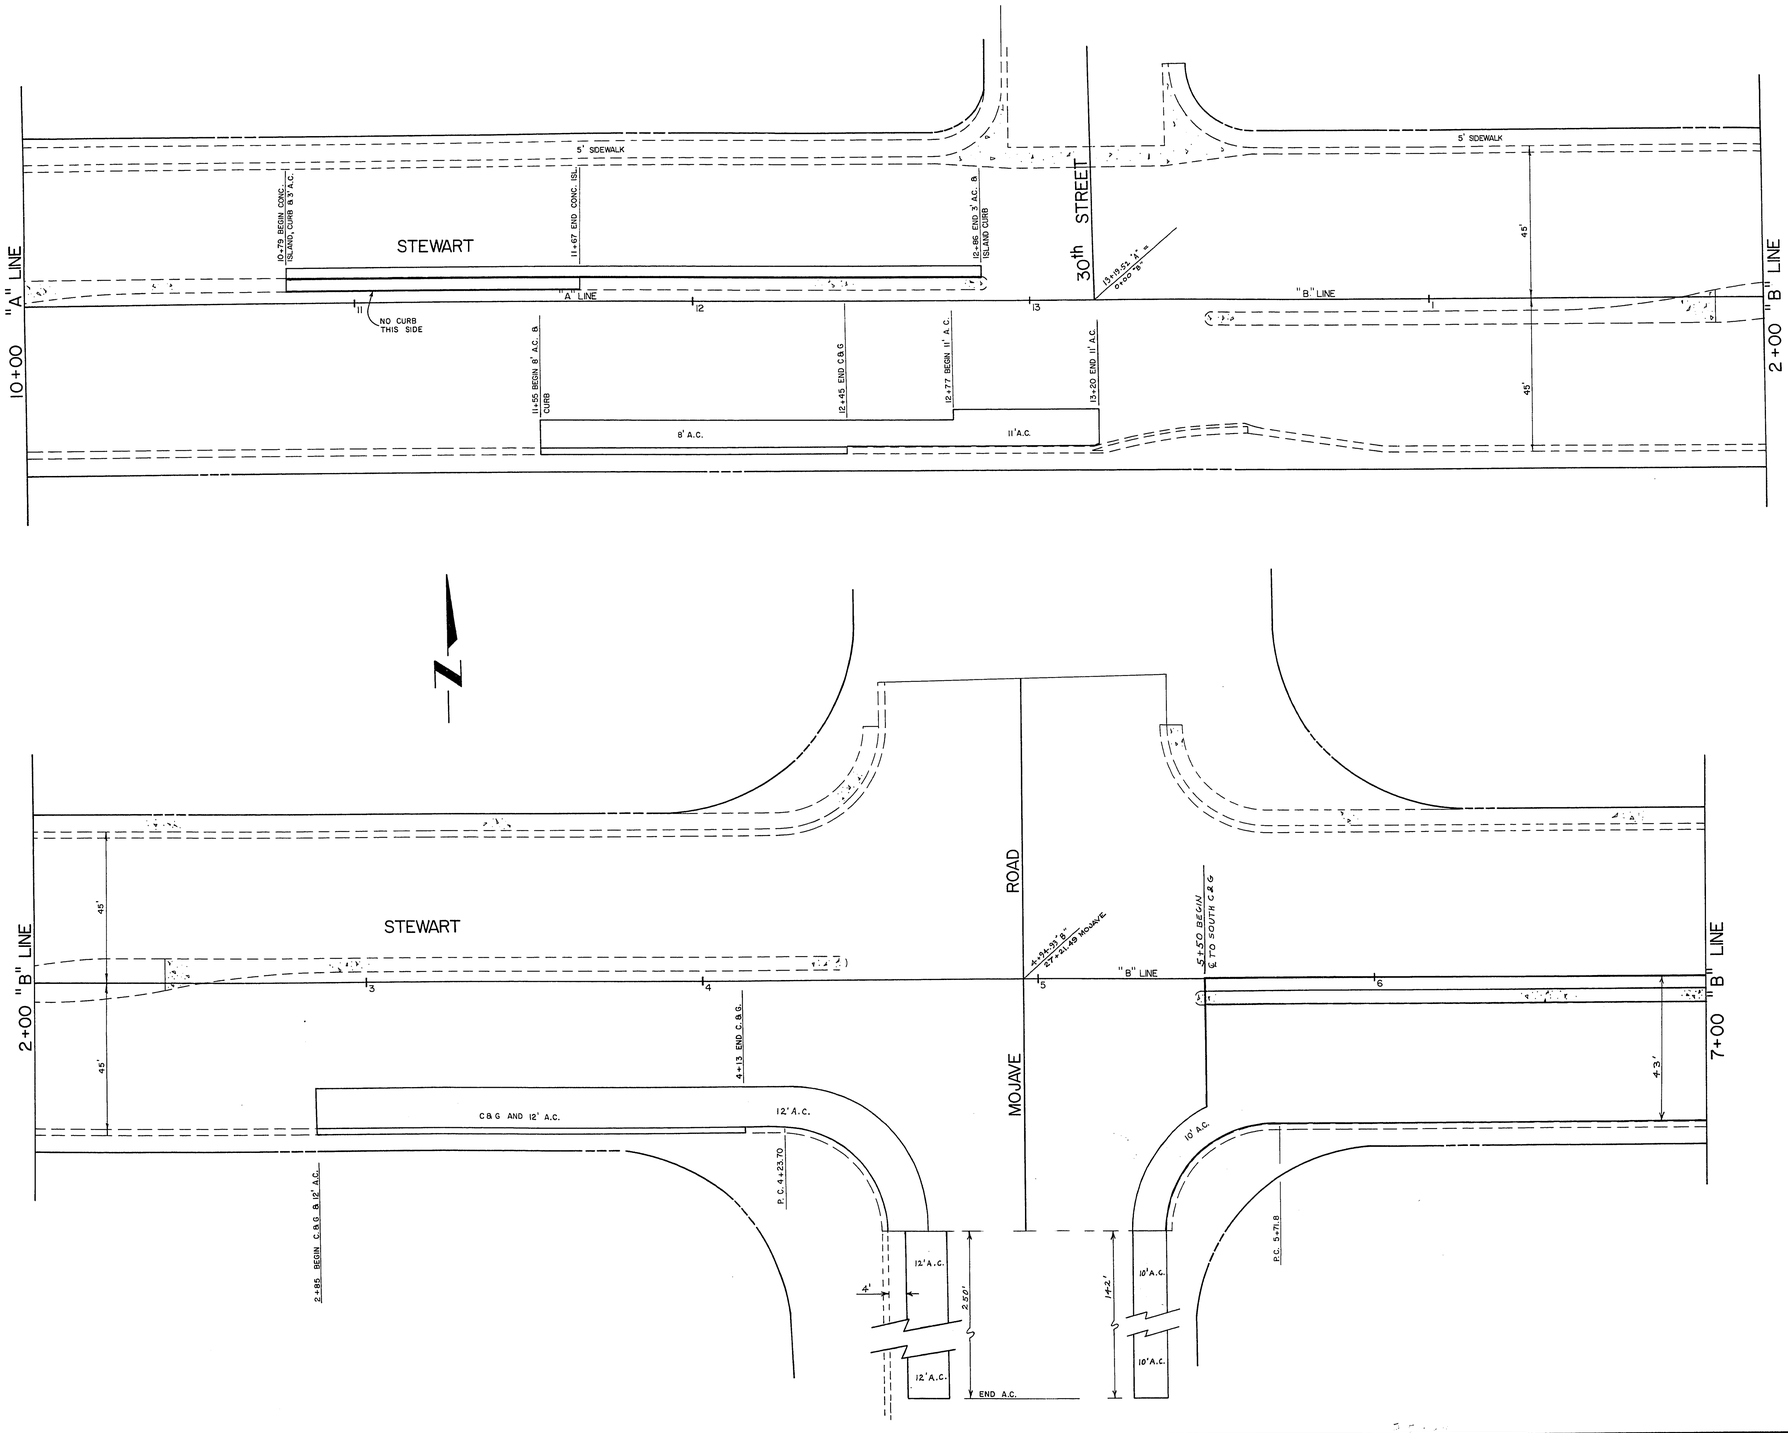

Revisions	Date

W.O. no.

Scale (v) ____

Scale (h) 1"=20'

Date 2-15-79

Fid. bk. no. ____

Drawn by ____

Design by ____

Approved by the Director of Public Services Date

Engineering Design Division

Department of Public Services

STA. 10+00 "A" LINE TO STA. 7+00 "B" LINE

STEWART AVE. REPAIRS

CITY OF LAS VEGAS · NEVADA · CLARK COUNTY

Drawing no. 107-V8190

4/21

10-11-64