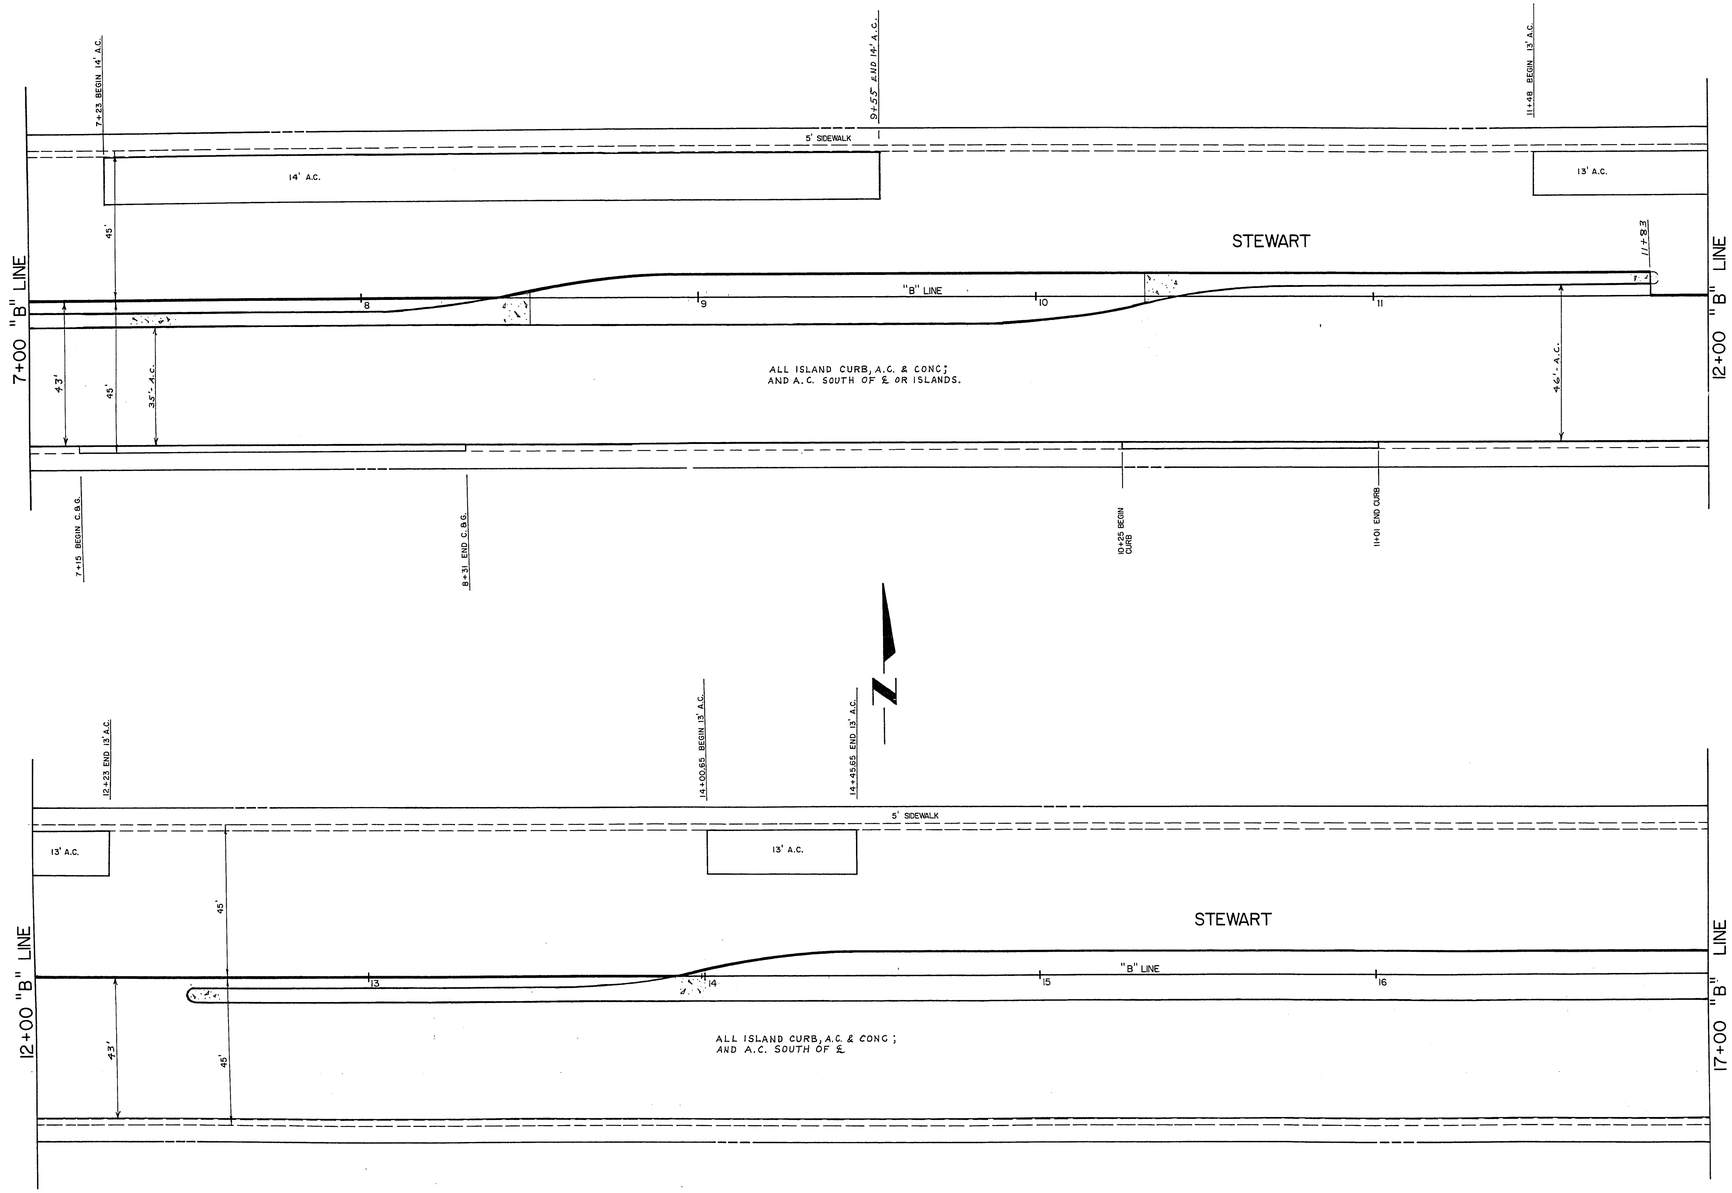

Revisions	Date

Scale (h) 1"=20'	Scale (v) ———	W.O. no.	
Fld. bk. no. ———	Date 2-15-79		
Design by ———	Drawn by ———		
Approved by the Director of Public Services		Date	

Department of Public Services Engineering Design Division

STA. 7+00 TO 17+00
"B" LINE

STEWART AVE.
REPAIRS

CITY OF LAS VEGAS · CLARK COUNTY, NEVADA

Drawing no. 107-V819C 5/21

16-4-65