16-4-25

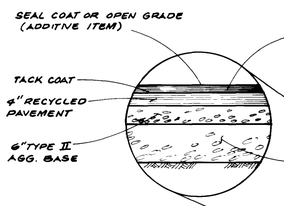

RECYCLED PAVEMENT SECTION (ALTERNATE ITEM)

NO SCALE

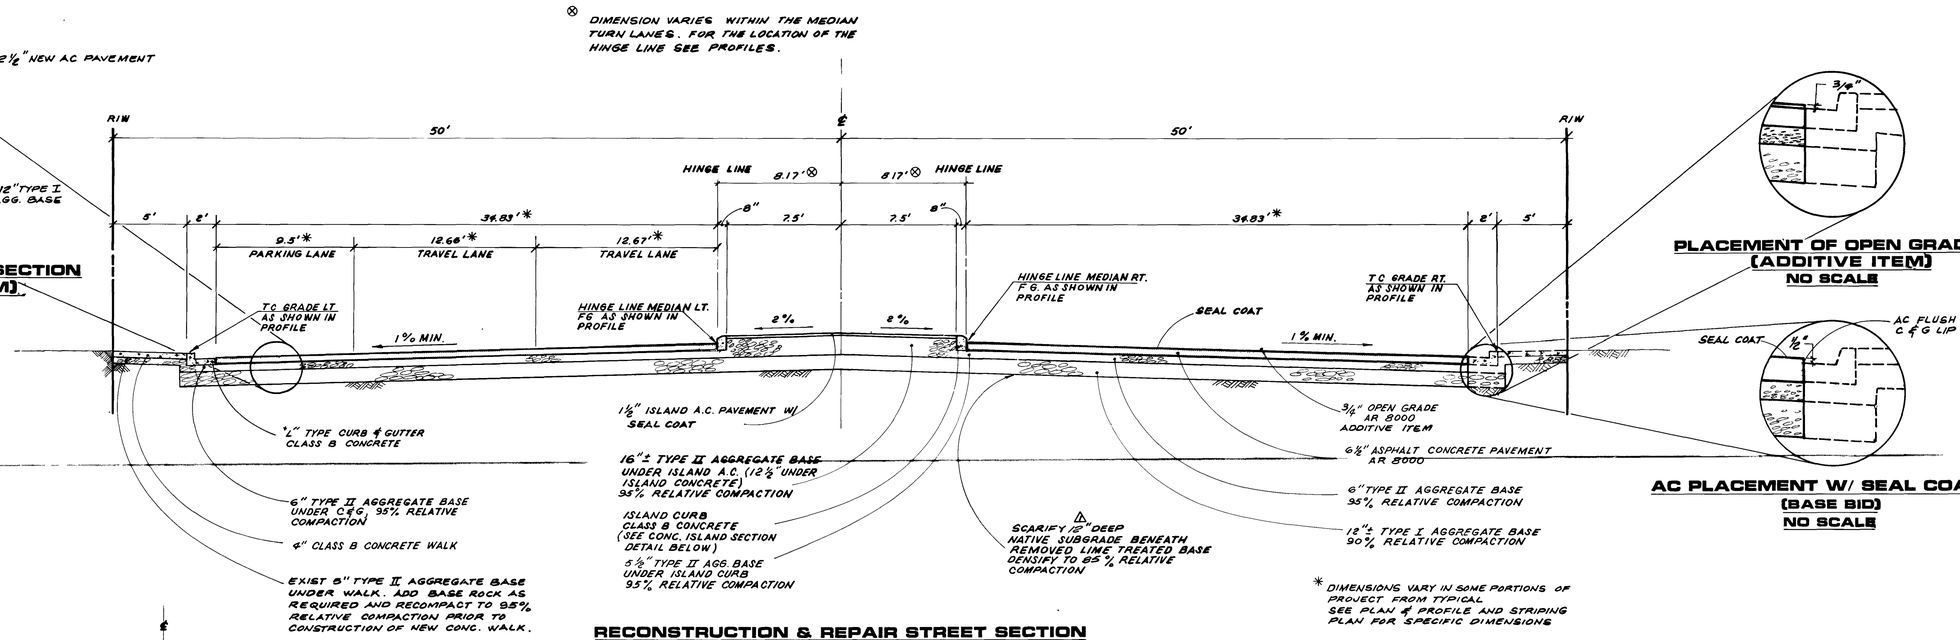

RECONSTRUCTION & REPAIR STREET SECTION

NO SCALE

PLACEMENT OF OPEN GRADE (ADDITIVE ITEM)

NO SCALE

AC PLACEMENT W/ SEAL COAT (BASE BID)

NO SCALE

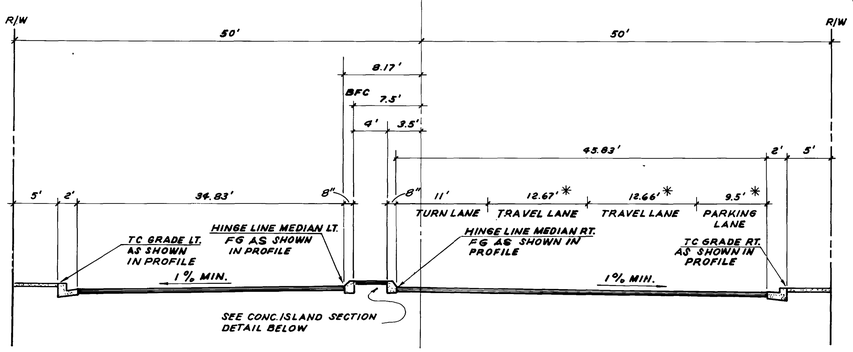

TYPICAL LEFT TURN LANE SECTION

NO SCALE

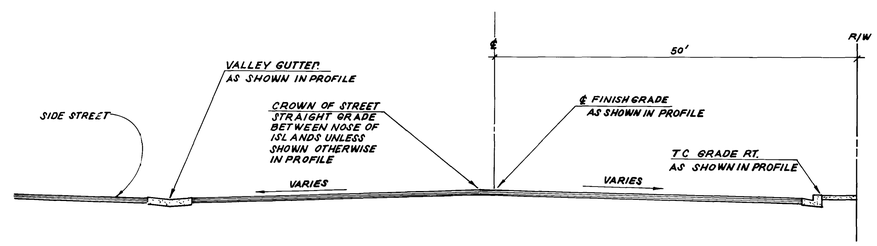

TYPICAL SIDE STREET SECTION

NO SCALE

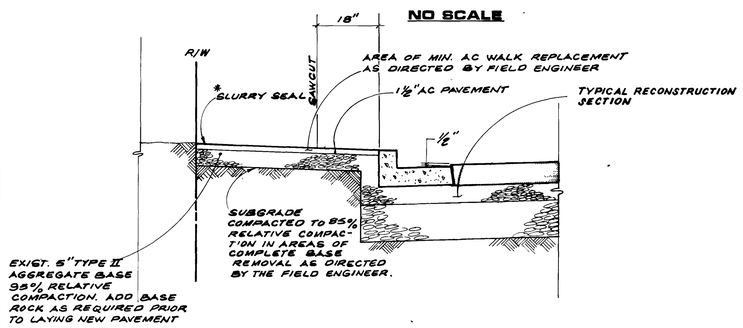

NOTE:

REPLACE AC WALK TO R/W OR MATCH AT SAWCUT.

*SLURRY SEAL SHALL BE APPLIED TO ALL EXIST. AC SIDEWALK AT THE COMPLETION OF THE RECONSTRUCTION AS DIRECTED BY THE FIELD ENGINEER

AC SIDEWALK REPLACEMENT

NO SCALE

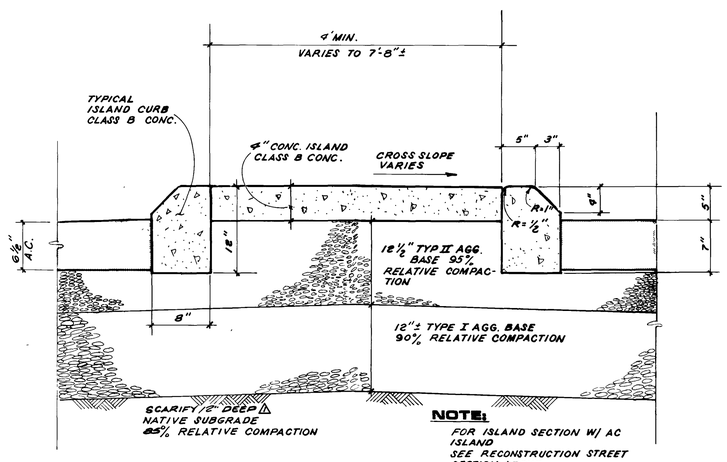

NOTE:

FOR ISLAND SECTION W/ AC ISLAND SEE RECONSTRUCTION STREET SECTION ABOVE

TYPICAL CONCRETE ISLAND SECTION

NO SCALE

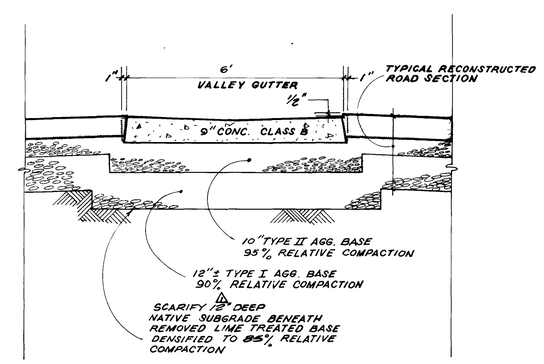

VALLEY GUTTER RECONSTRUCTION

NO SCALE

REVISIONS		
NO.	DESCRIPTION/DATE	BY
1	12" SCARIFICATION 10-11-84	KA

PROFESSIONAL ENGINEER (CIVIL) STATE OF NEVADA No. 5125 — 8/4/84

SPARKS, NEVADA
LAS VEGAS, NEVADA
SEATTLE, WASHINGTON
incorporated
SGI ENGINEERS/PLANNERS

CITY OF LAS VEGAS
STEWART AVENUE
28TH STREET TO NELLIS BOULEVARD

STREET RECONSTRUCTION DETAILS

JOB NO. 2-241-005-821	
DESIGNED	KA
DRAWN	AC
COMP.	
CHECKED	
DATE FEBRUARY, 1984	

12 OF 47 SHEETS

188

16-11-25

107-1818C

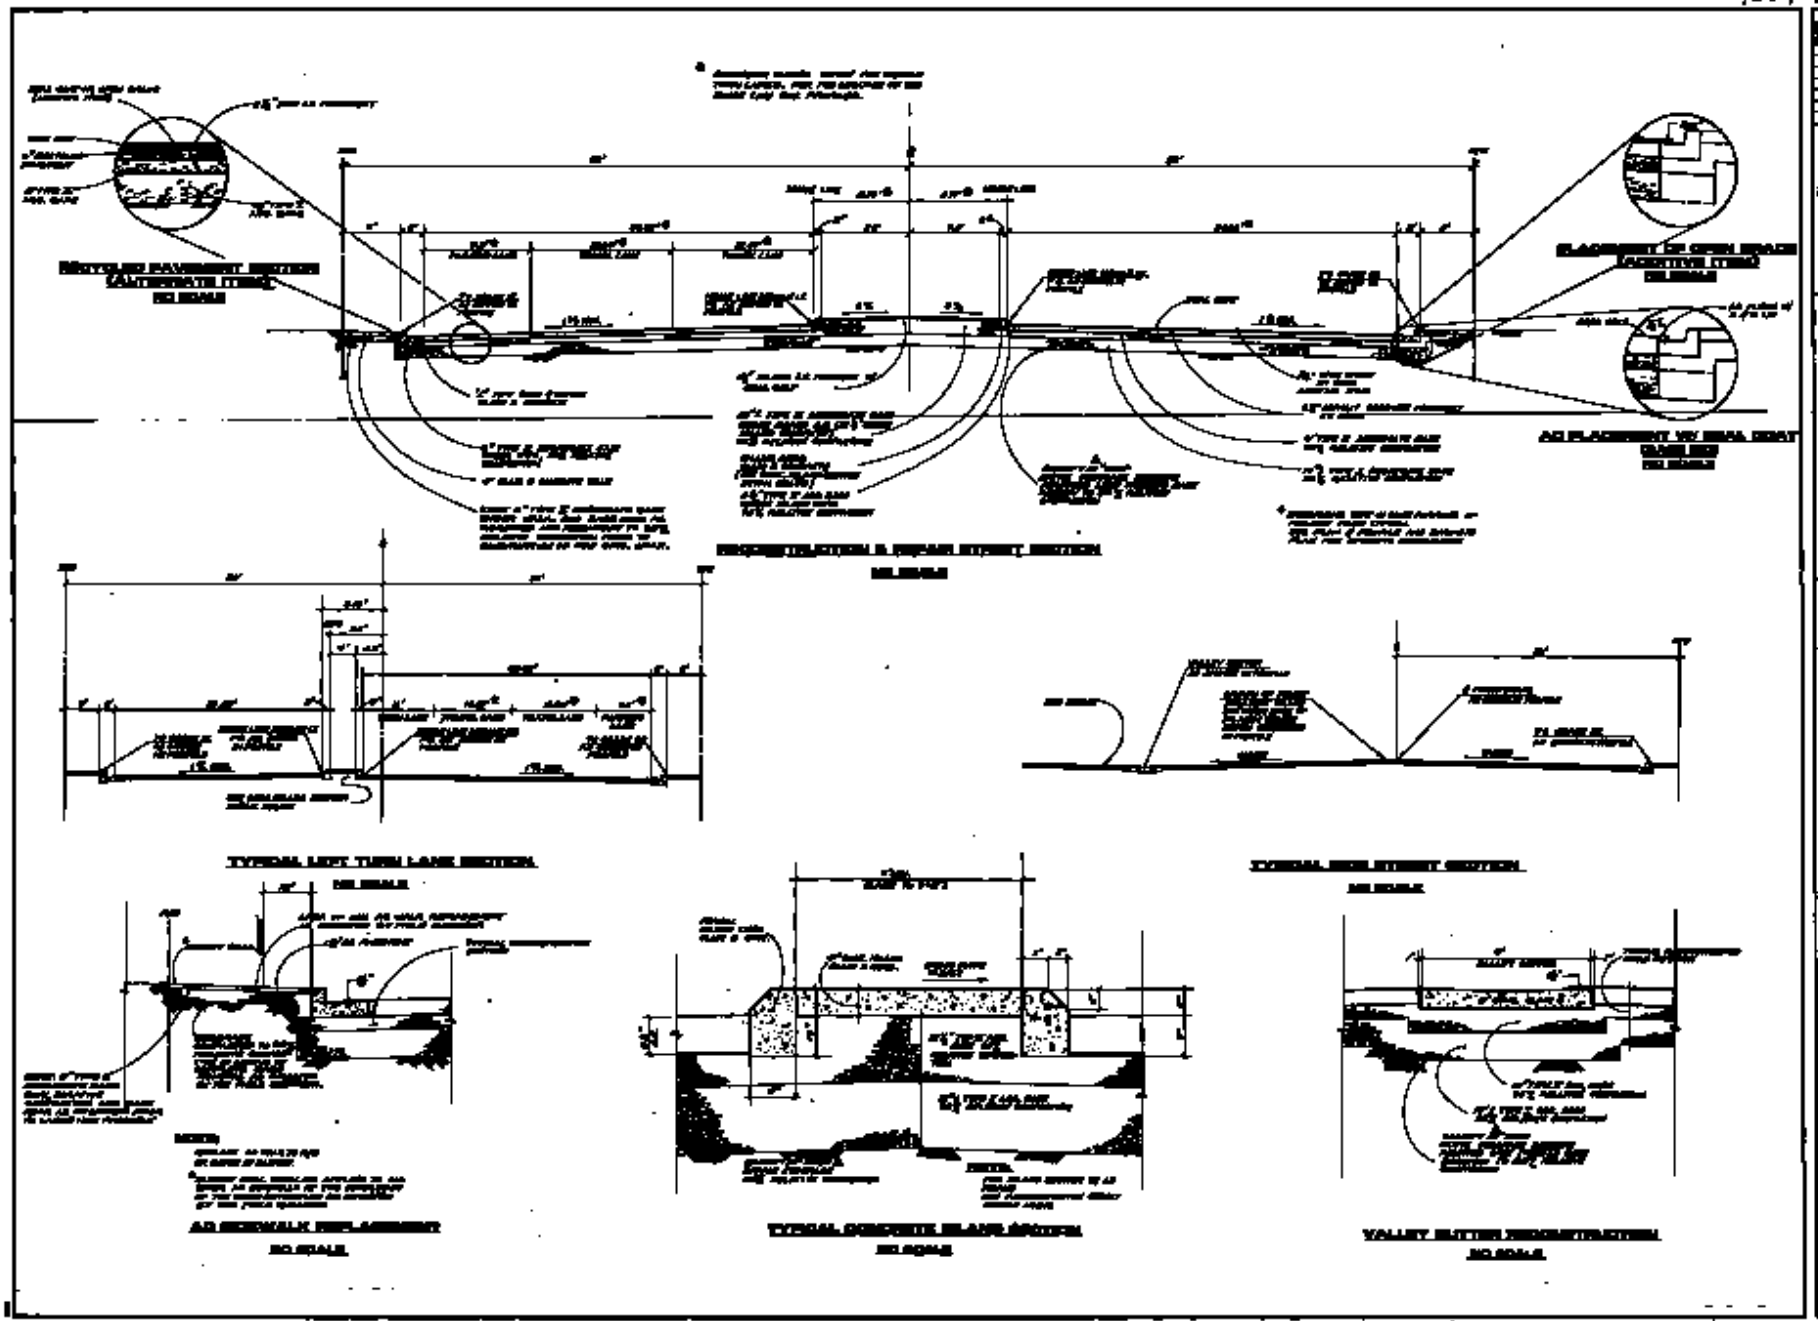
NO SCALE
NO SCALE
NO SCALE
NO SCALE
NO SCALE
NO SCALE
NO SCALE
CITY OF LAS VEGAS
STEWART AVENUE
STREET TO WILLIS BOULEVARD
STREET RECONSTRUCTION DETAILS