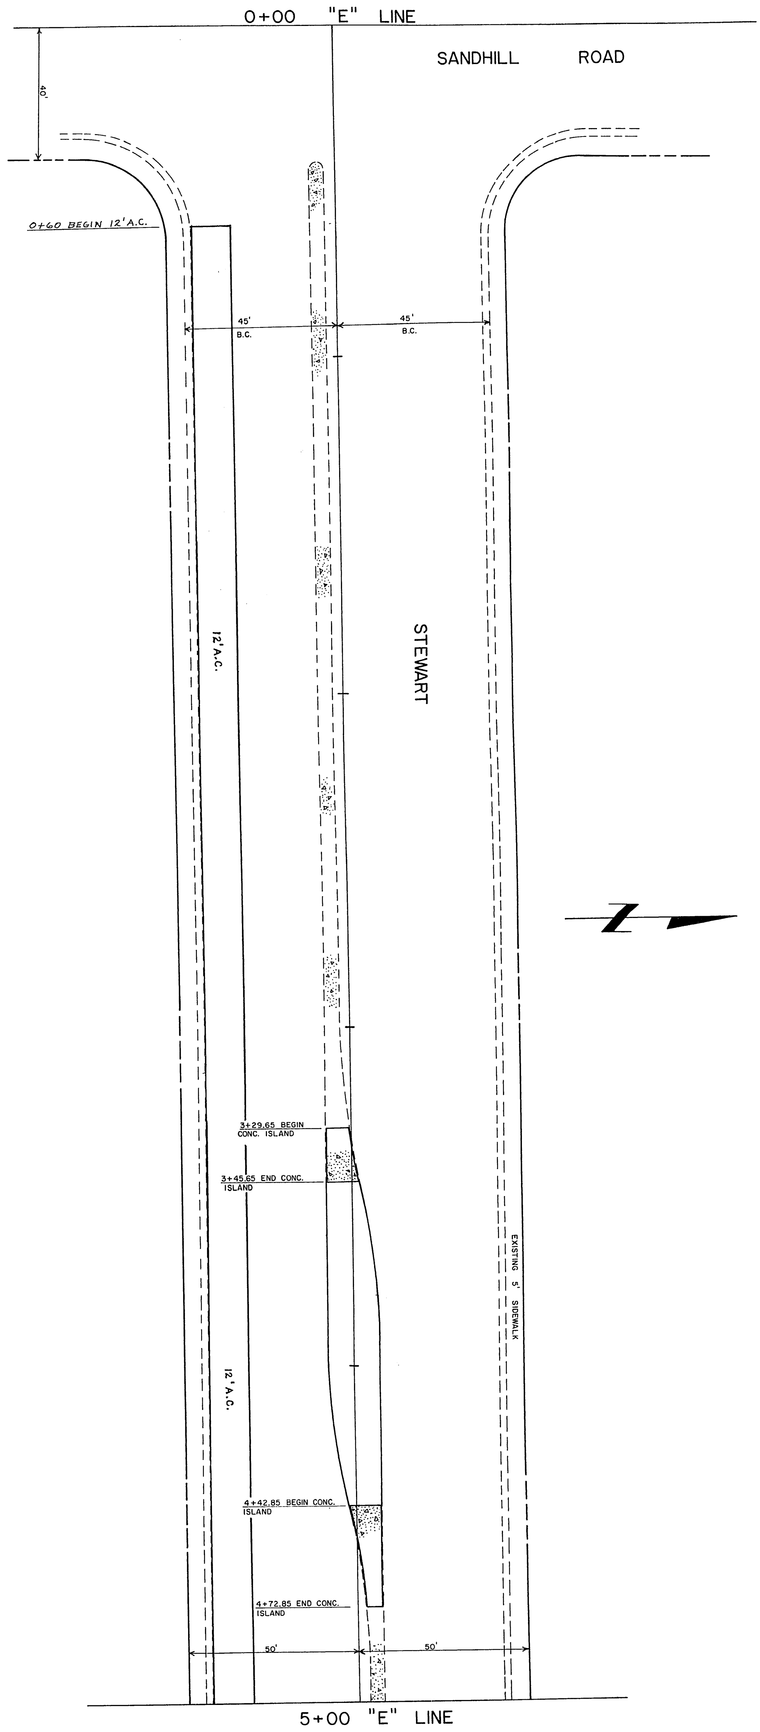

Drawing no.	
107-V8196	10/21

Department of Public Services — Engineering Design Division

STEWART AVE. REPAIRS

STA. 0+00 TO 5+00 "E" LINE

Scale (h) 1"=20'	Scale (v) —	W.O. no.	
Fld. bk. no. —	Date 2-15-79		
Design by	Drawn by		
Approved by the Director of Public Services	Date		

Revisions	Date

16-6-79