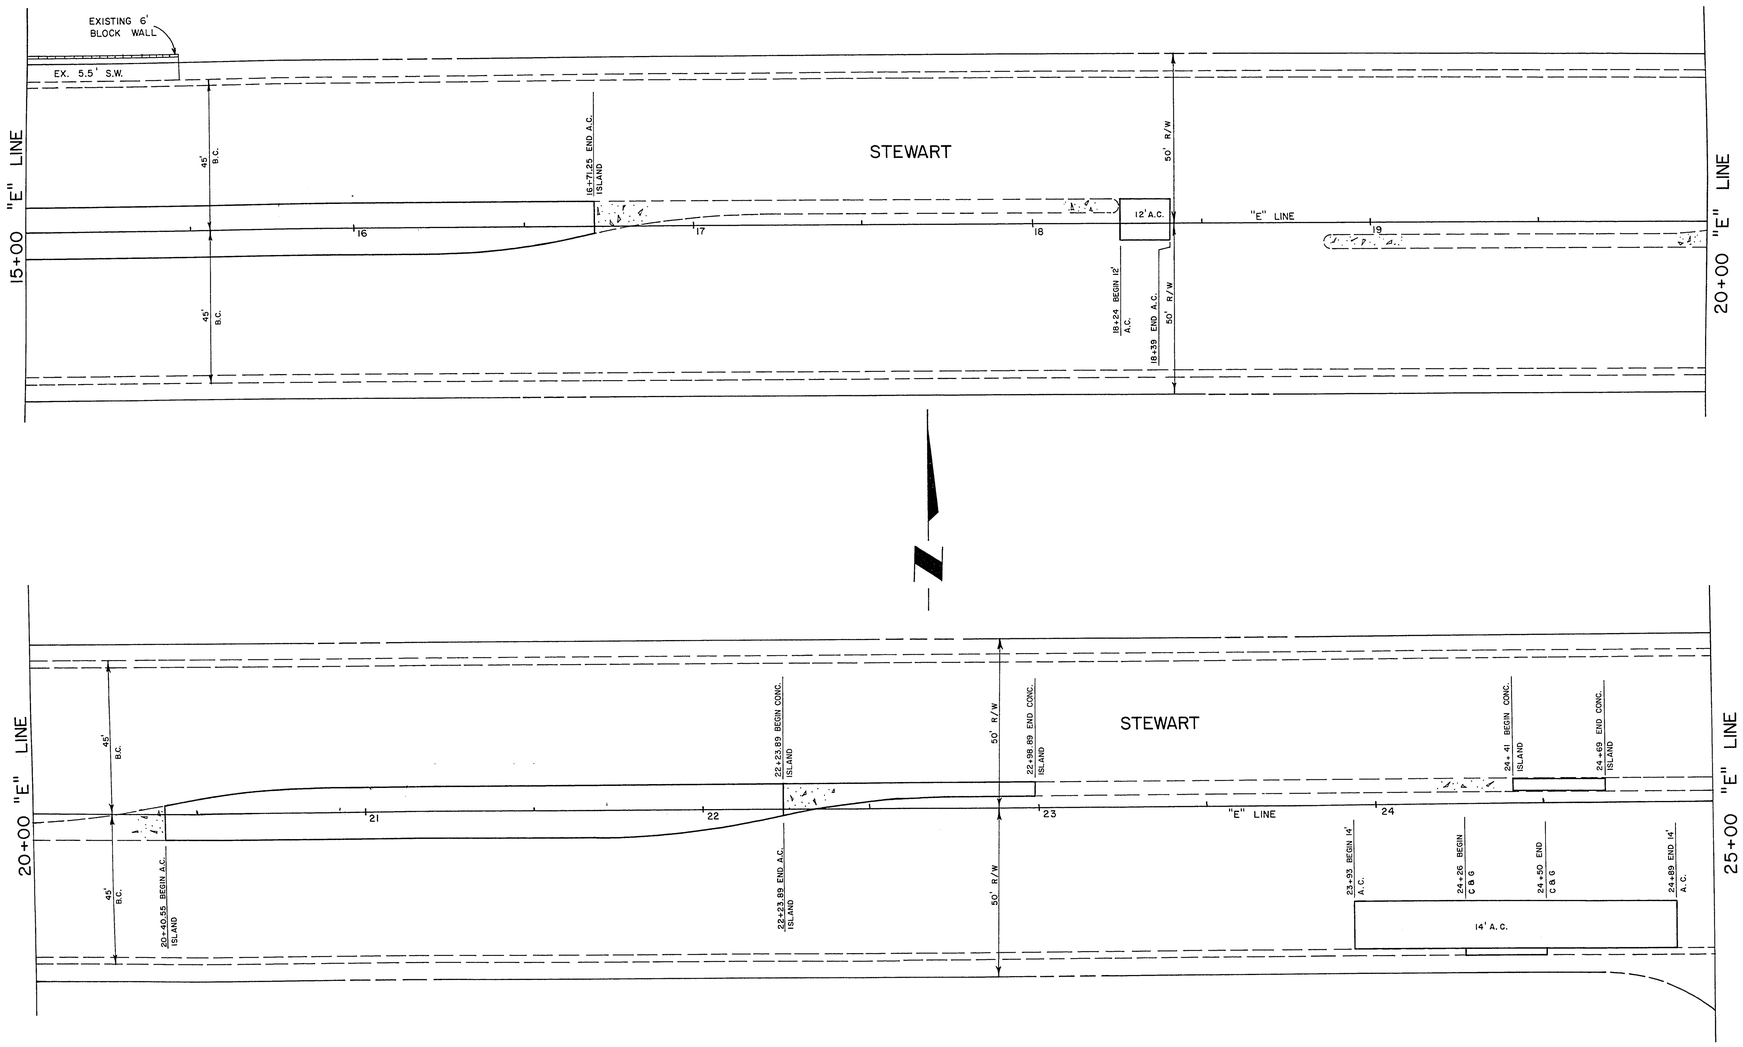

SEE SHEET NO. 20
FOR LAMB BLVD. INTERSECTION

Revisions	Date

Scale (h) 1"=20'	Scale (v) —	W.O. no.	
Fld. bk. no. —	Date 2-15-79		
Design by	Drawn by		
Approved by the Director of Public Services		Date	

Department of Public Services Engineering Design Division

STA. 15+00 TO 25+00
"E" LINE

STEWART AVE.
REPAIRS

CITY OF LAS VEGAS · CLARK COUNTY · NEVADA

Drawing no. 107-V819C 12/21

16-4-79