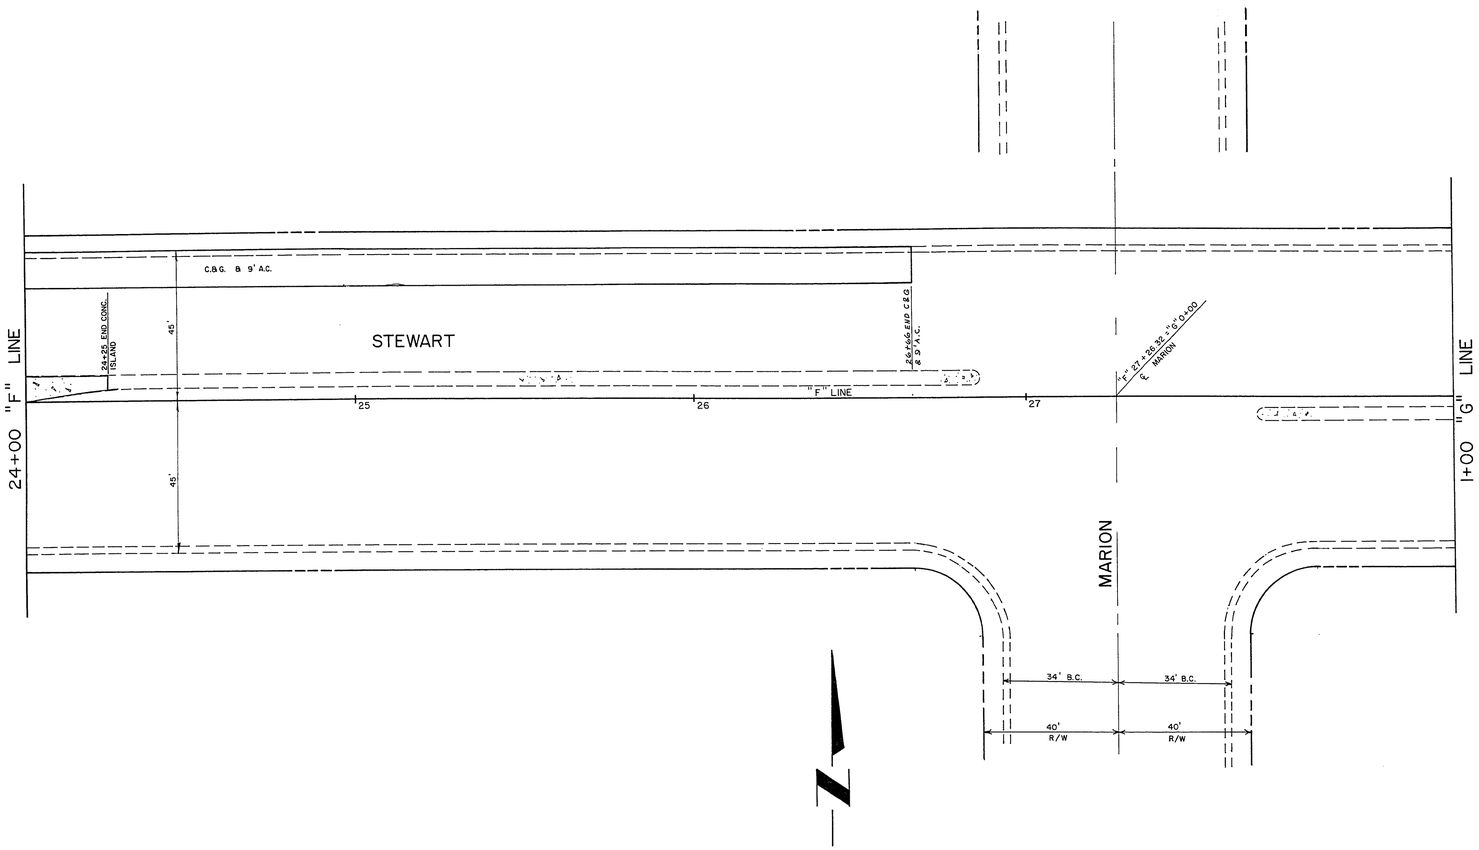

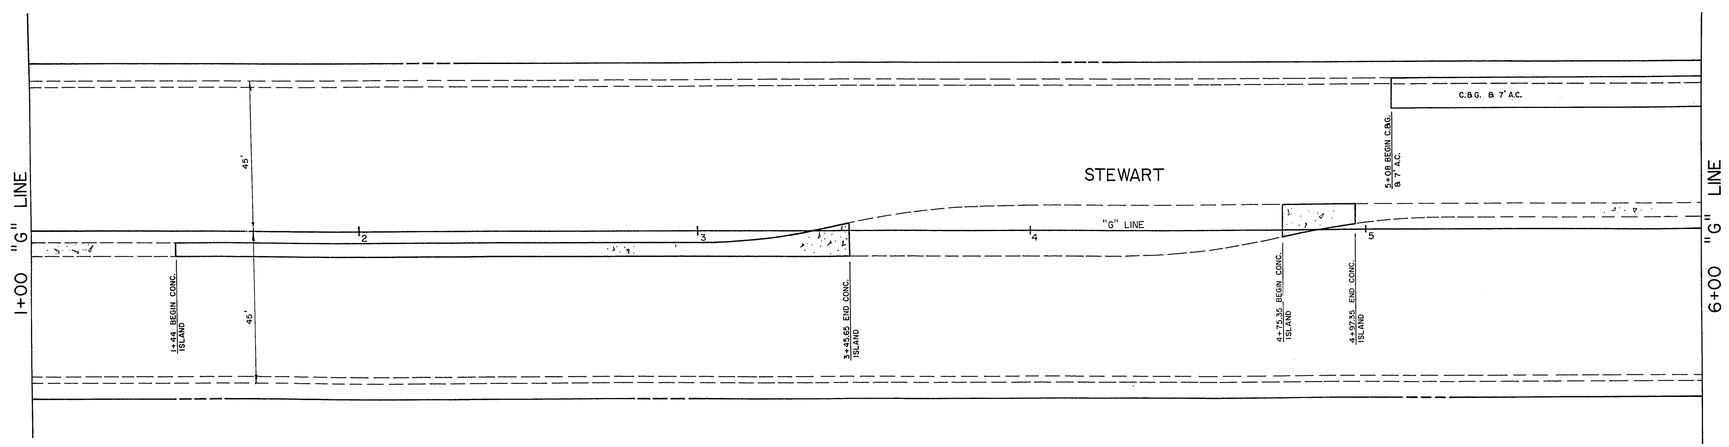

Scale (h) 1"=20'	Scale (v) —	W.O. no.	
Fld. bk. no. —	Date 2-15-79		
Design by	Drawn by		
Approved by the Director of Public Services		Date	

Revisions | Date

Engineering Design Division

Department of Public Services

STA. 24+00 "F" LINE TO STA. 6+00 "G" LINE

STEWART AVE. REPAIRS

CITY OF LAS VEGAS

Drawing no. 107-V819C

16/21

16-4-79