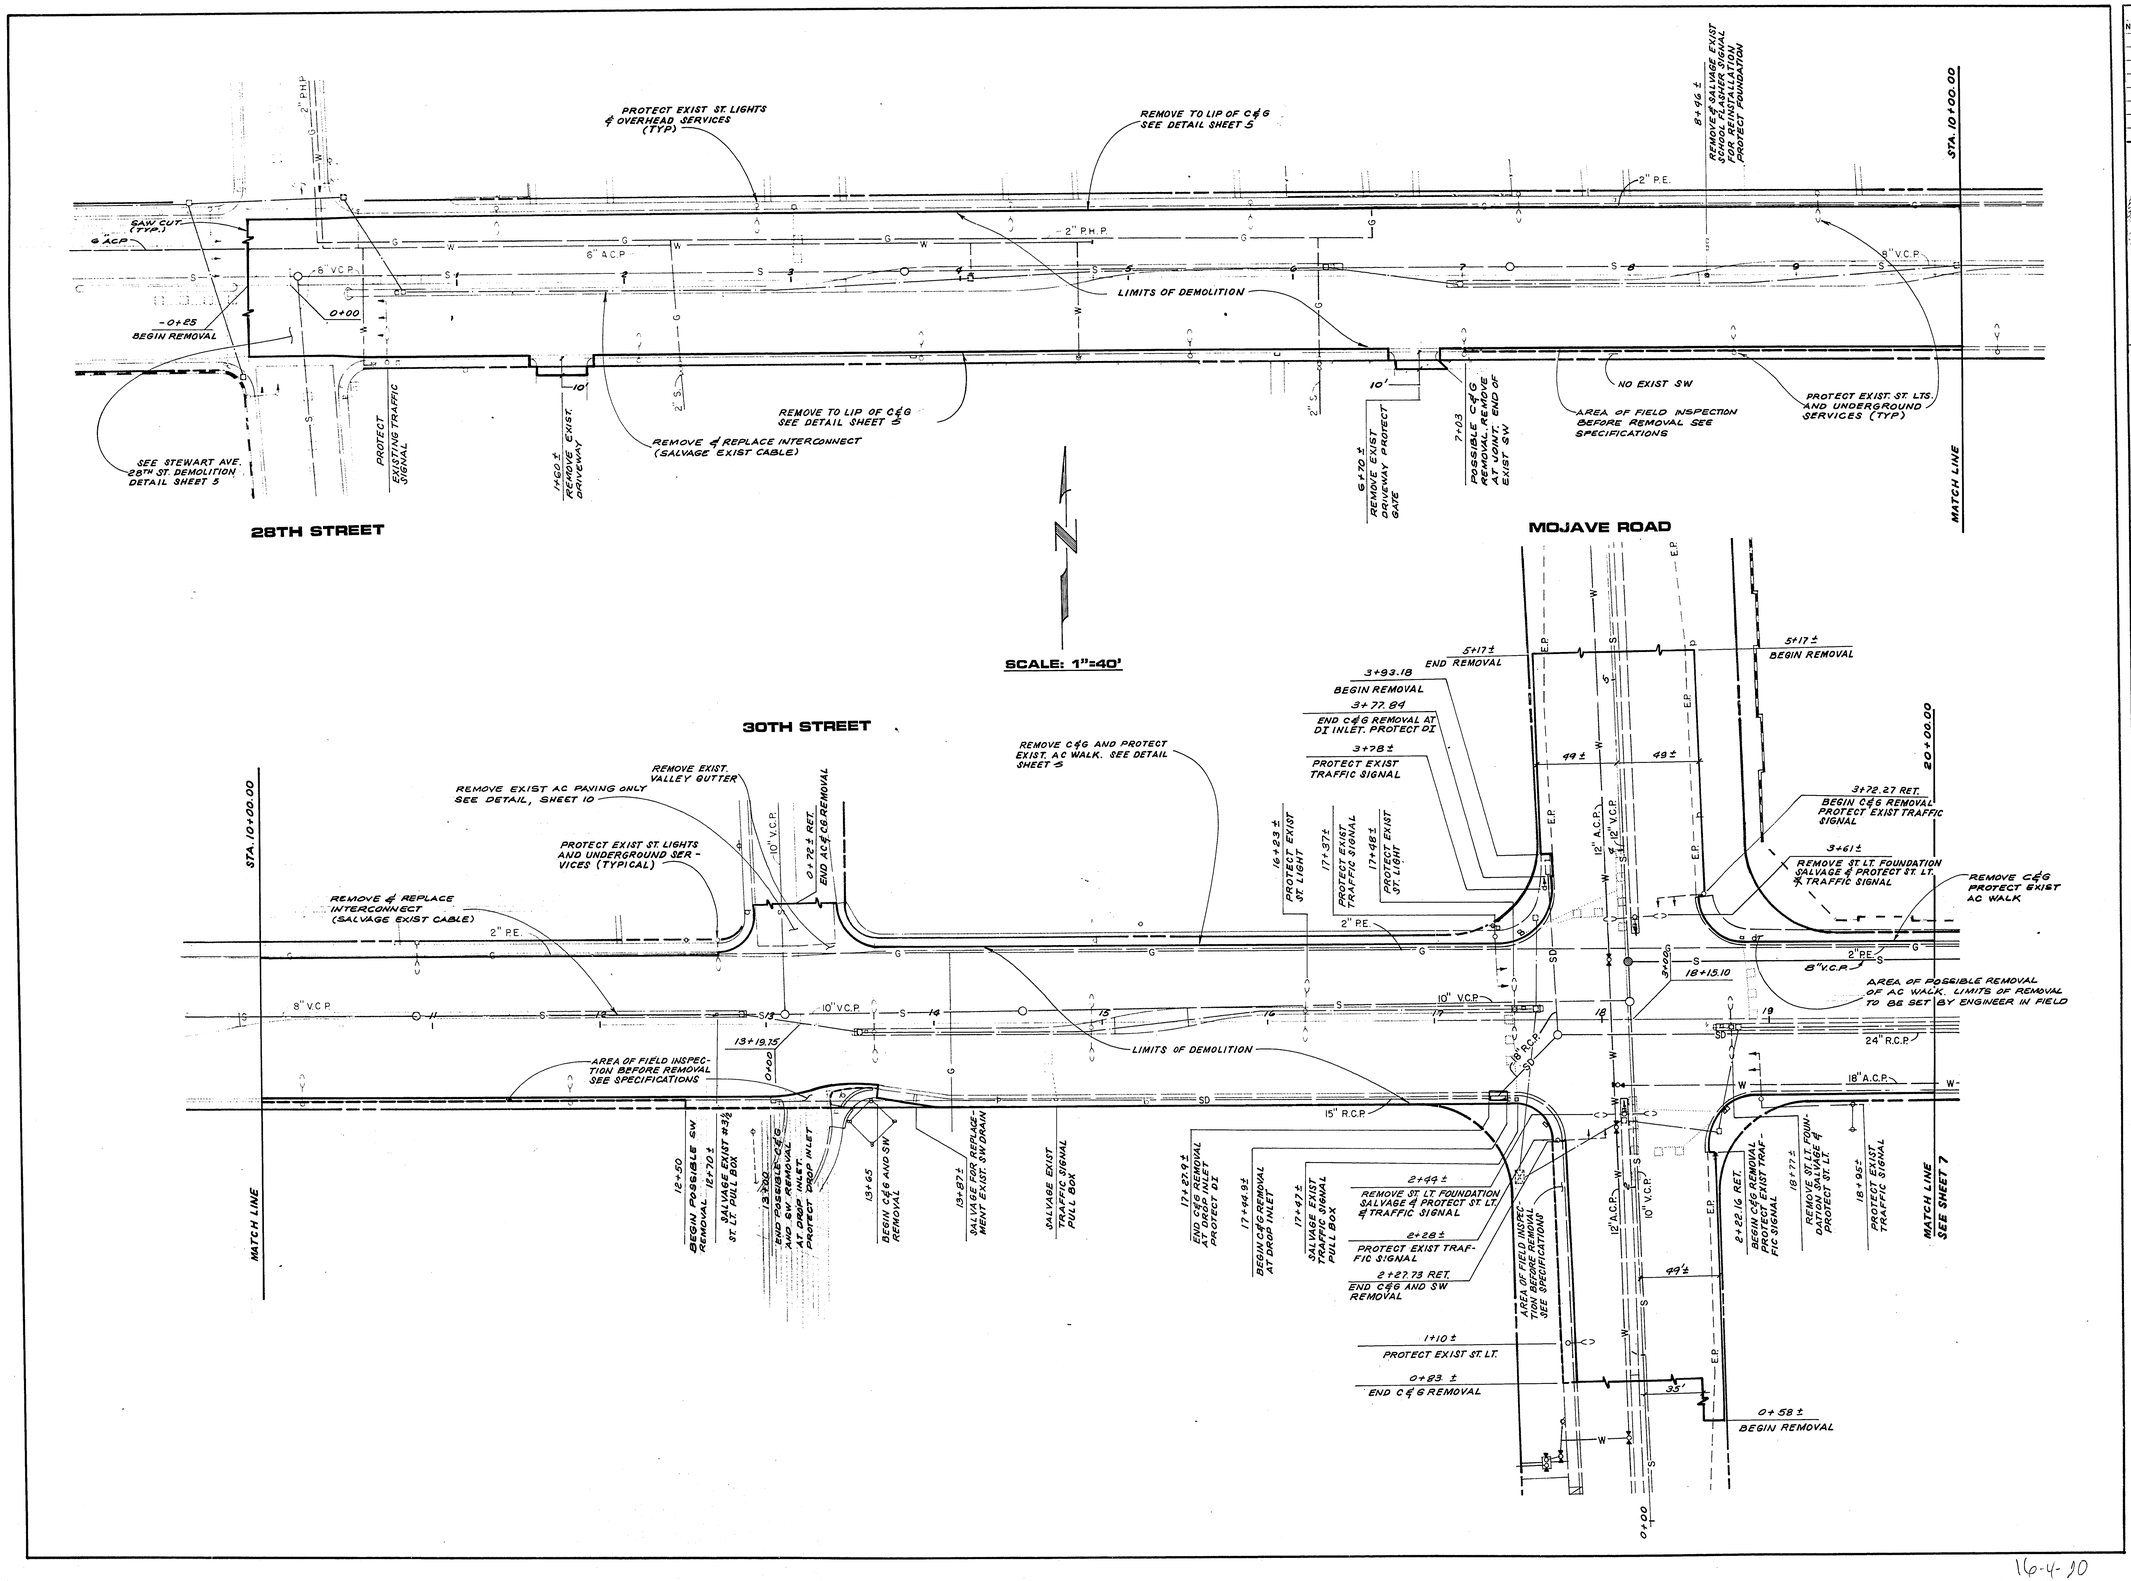

REVISIONS			
NO.	DESCRIPTION/DATE	BY	

STATE OF NEVADA
STRUCTURAL ENGINEER
Frank D. Dykes
No. 5088
8/4/84

SPARKS, NEVADA
LAS VEGAS, NEVADA
SEATTLE, WASHINGTON
incorporated
ENGINEERS/PLANNERS

CITY OF LAS VEGAS
STEWART AVENUE
28TH STREET TO NELLIS BOULEVARD

DEMOLITION PLAN

0+00 TO 20+00

JOB NO.	2 241 005 821
DESIGNED	KA
DRAWN	AC
COMP.	
CHECKED	
DATE	FEBRUARY, 1984
SHEET NO.	6
	7 OF 47 SHEETS

16-4-10

107-V8196