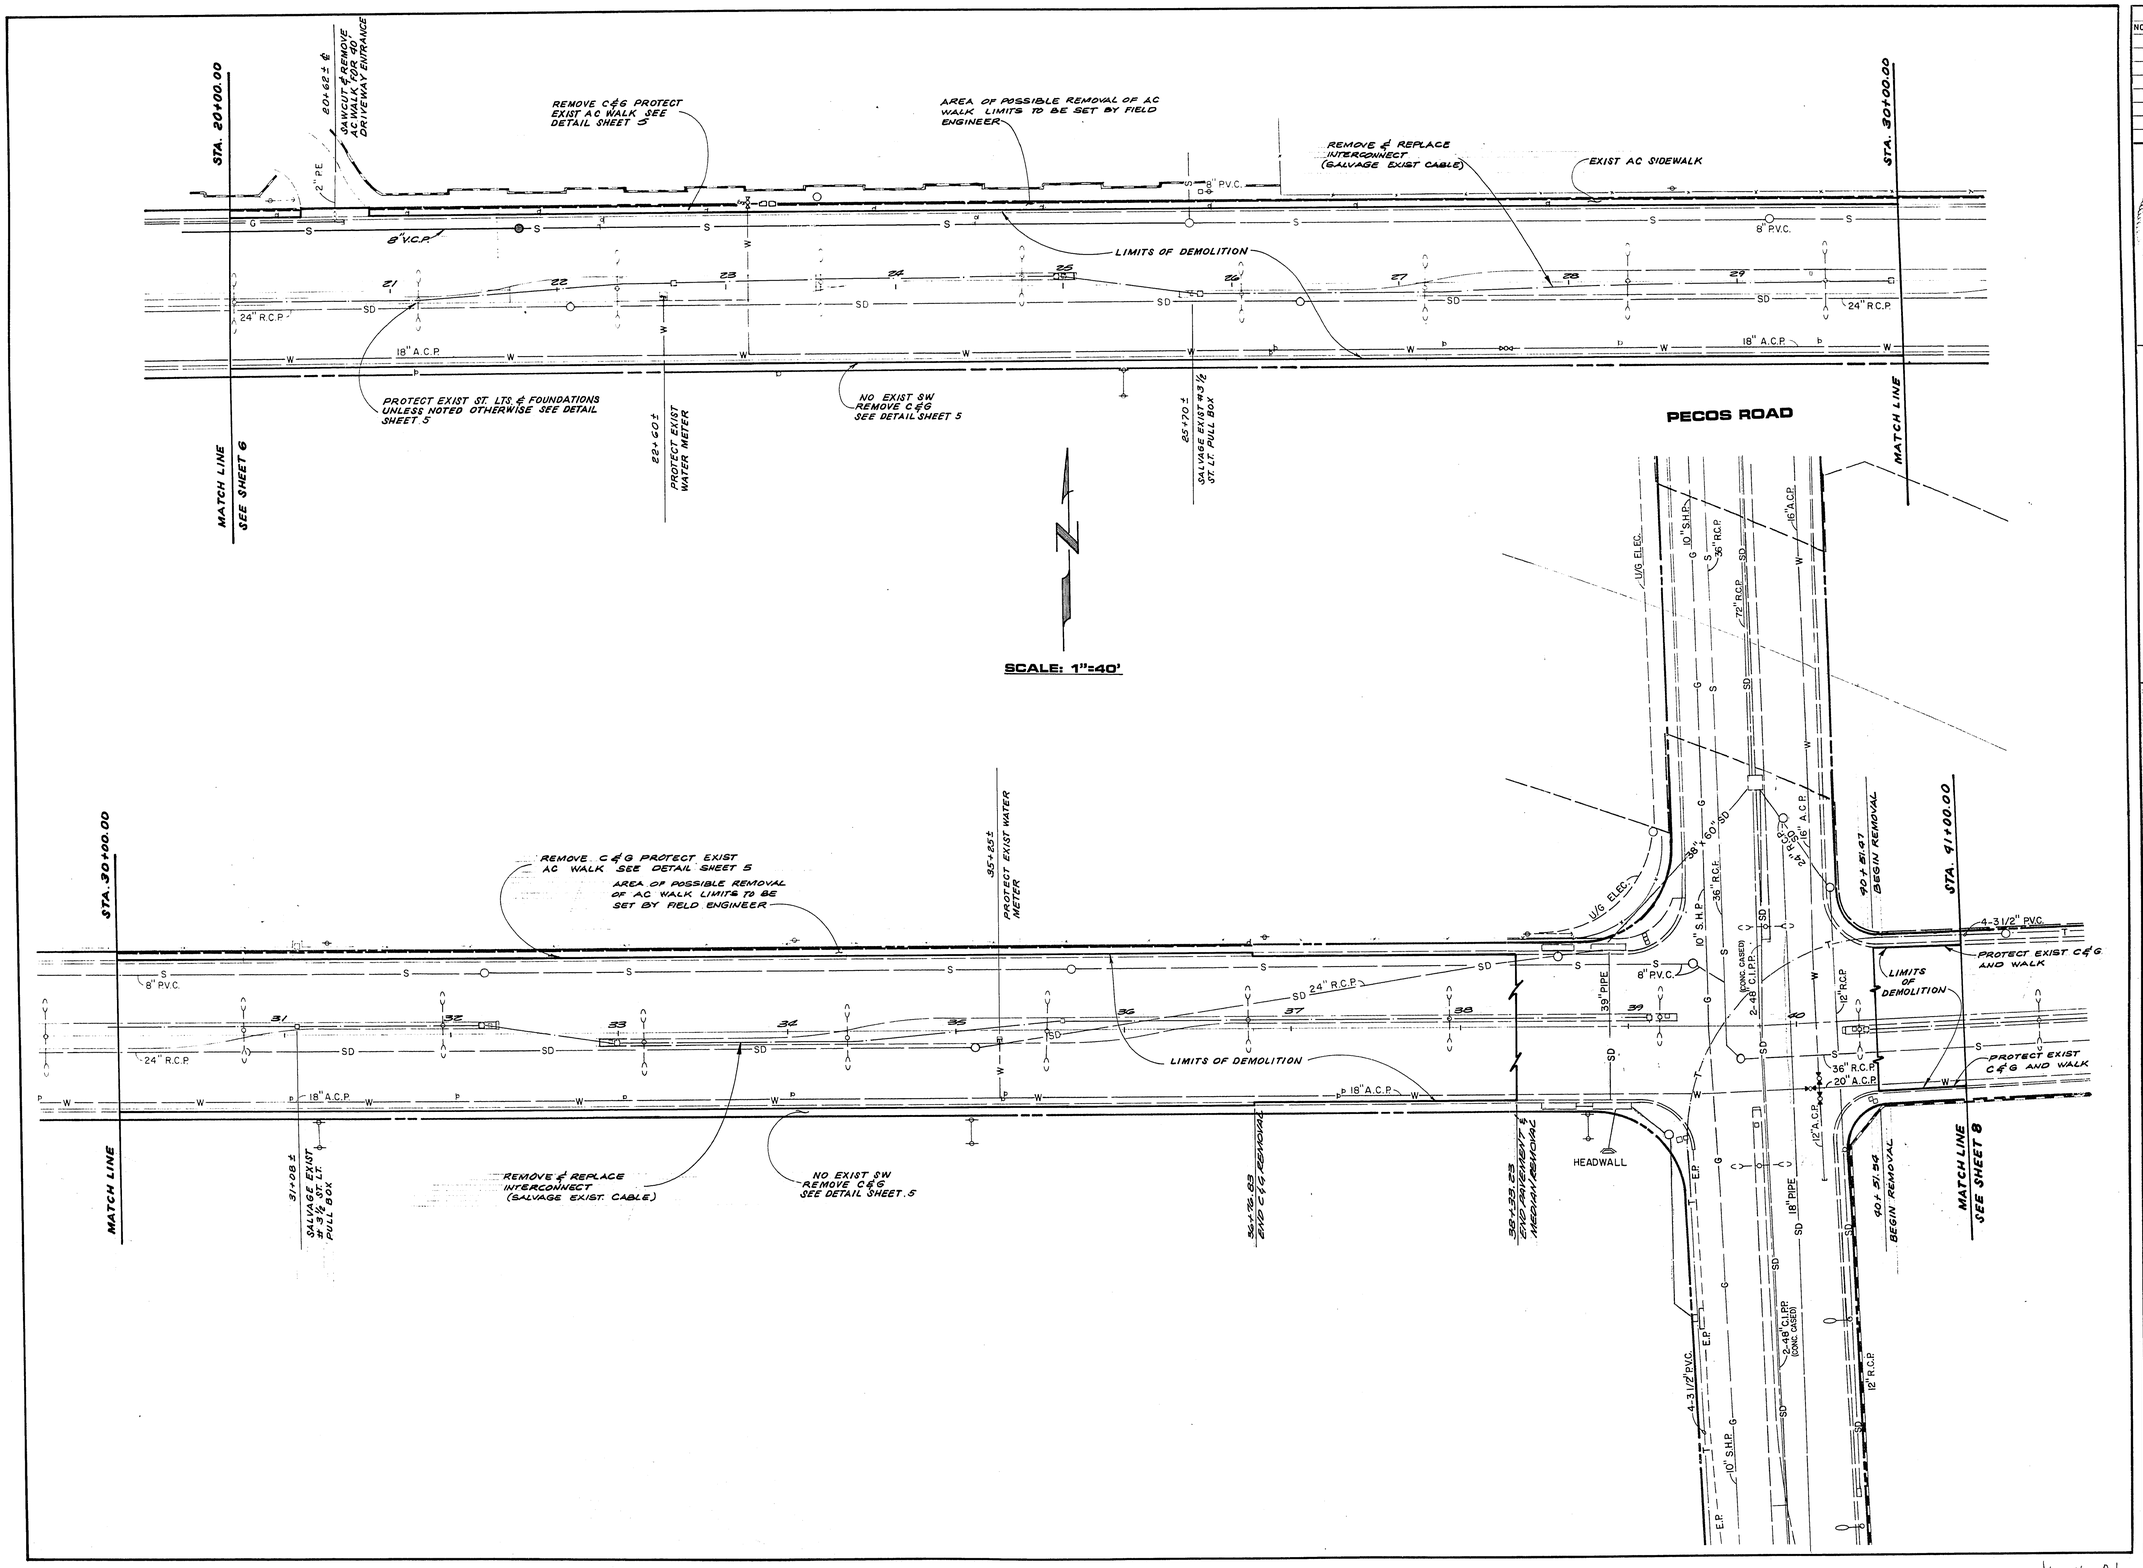

REVISIONS		
NO.	DESCRIPTION/DATE	BY

PROFESSIONAL ENGINEER STATE OF NEVADA
CIVIL
No. 5086
8/4/84

SPARKS, NEVADA
LAS VEGAS, NEVADA
SEATTLE, WASHINGTON
incorporated
ENGINEERS/PLANNERS

CITY OF LAS VEGAS
STEWART AVENUE
28TH STREET TO NELLIS BOULEVARD

DEMOLITION PLAN
20+00 TO 41+00

JOB NO. 2 241 005 821	
DESIGNED	KA
DRAWN	AC
COMP.	
CHECKED	
DATE	FEBRUARY, 1984
SHEET NO.	7
8 OF 47 SHEETS	

16-4-21

107-V8190