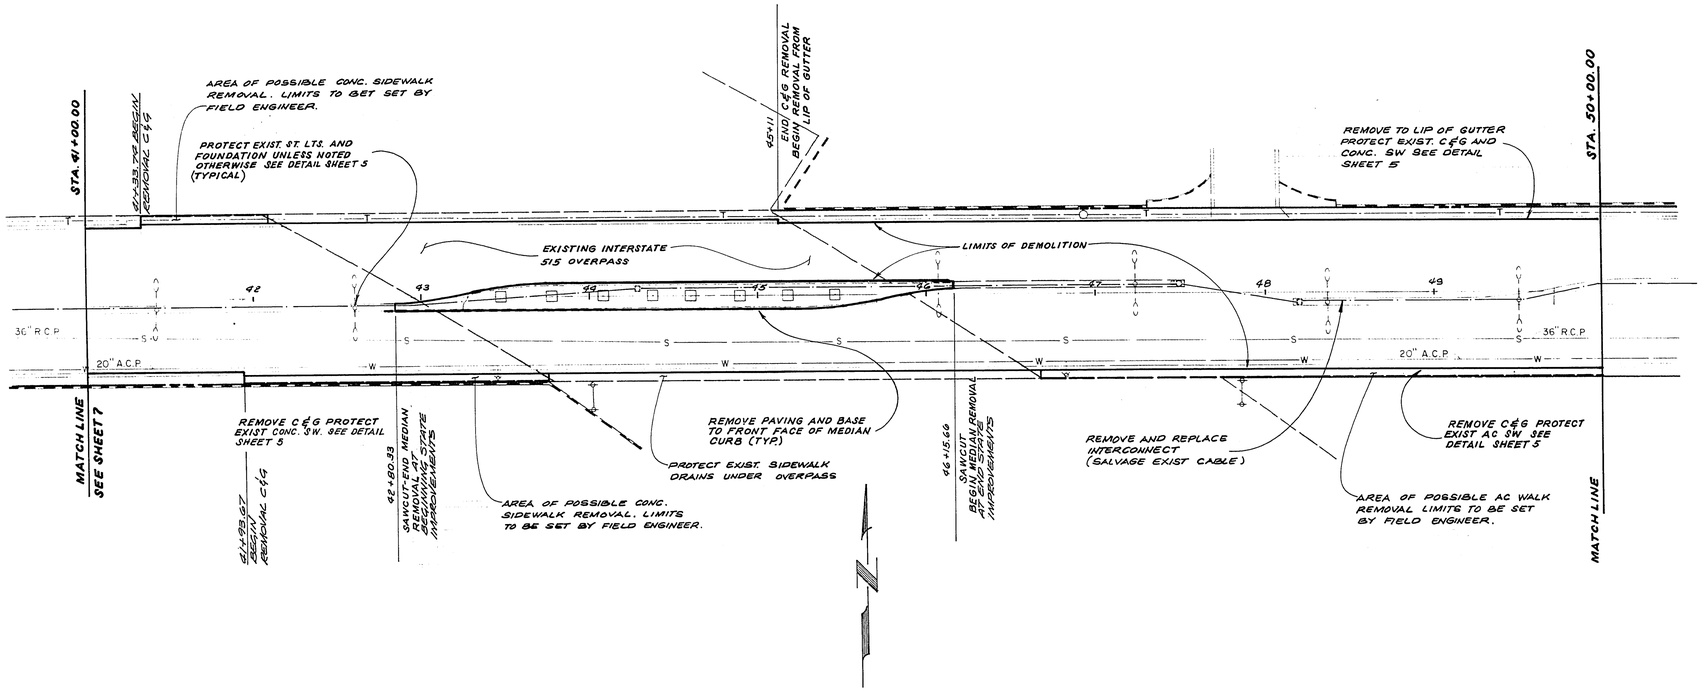

SCALE: 1"=40'

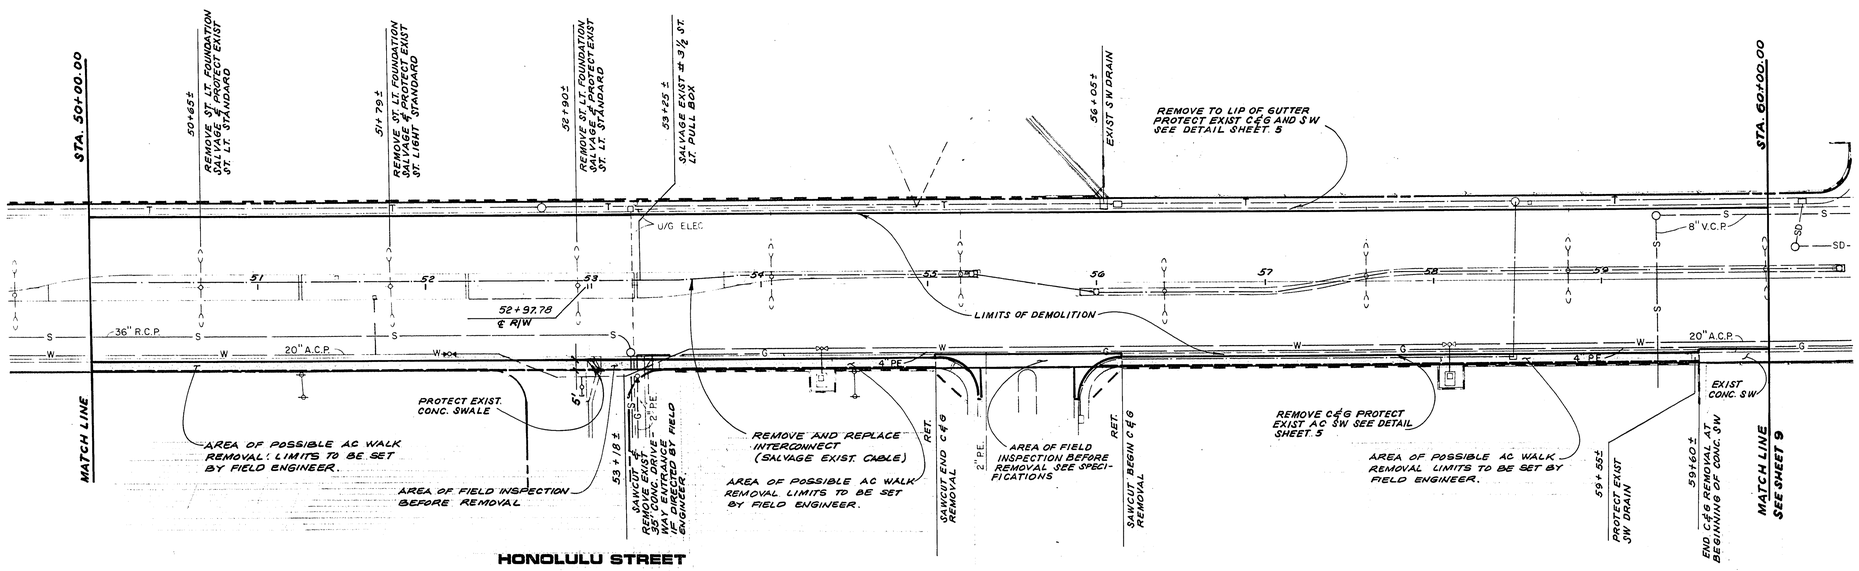

HONOLULU STREET

REVISIONS			
NO.	DESCRIPTION	DATE	BY

PROFESSIONAL ENGINEER STATE OF WASHINGTON
CIVIL
No. 15088
8/4/84

SPARKS, NEVADA
LAS VEGAS, NEVADA
SEATTLE, WASHINGTON
incorporated
ENGINEERS/PLANNERS

CITY OF LAS VEGAS
STEWART AVENUE
28TH STREET TO NELLIS BOULEVARD

DEMOLITION PLAN

41+00 TO 60+00

JOB NO. 2 241 005 821	
DESIGNED	KA
DRAWN	AC
COMP.	
CHECKED	
DATE	FEBRUARY, 1984
SHEET NO.	8

9 OF 47 SHEETS

16-4-88

107-V819C