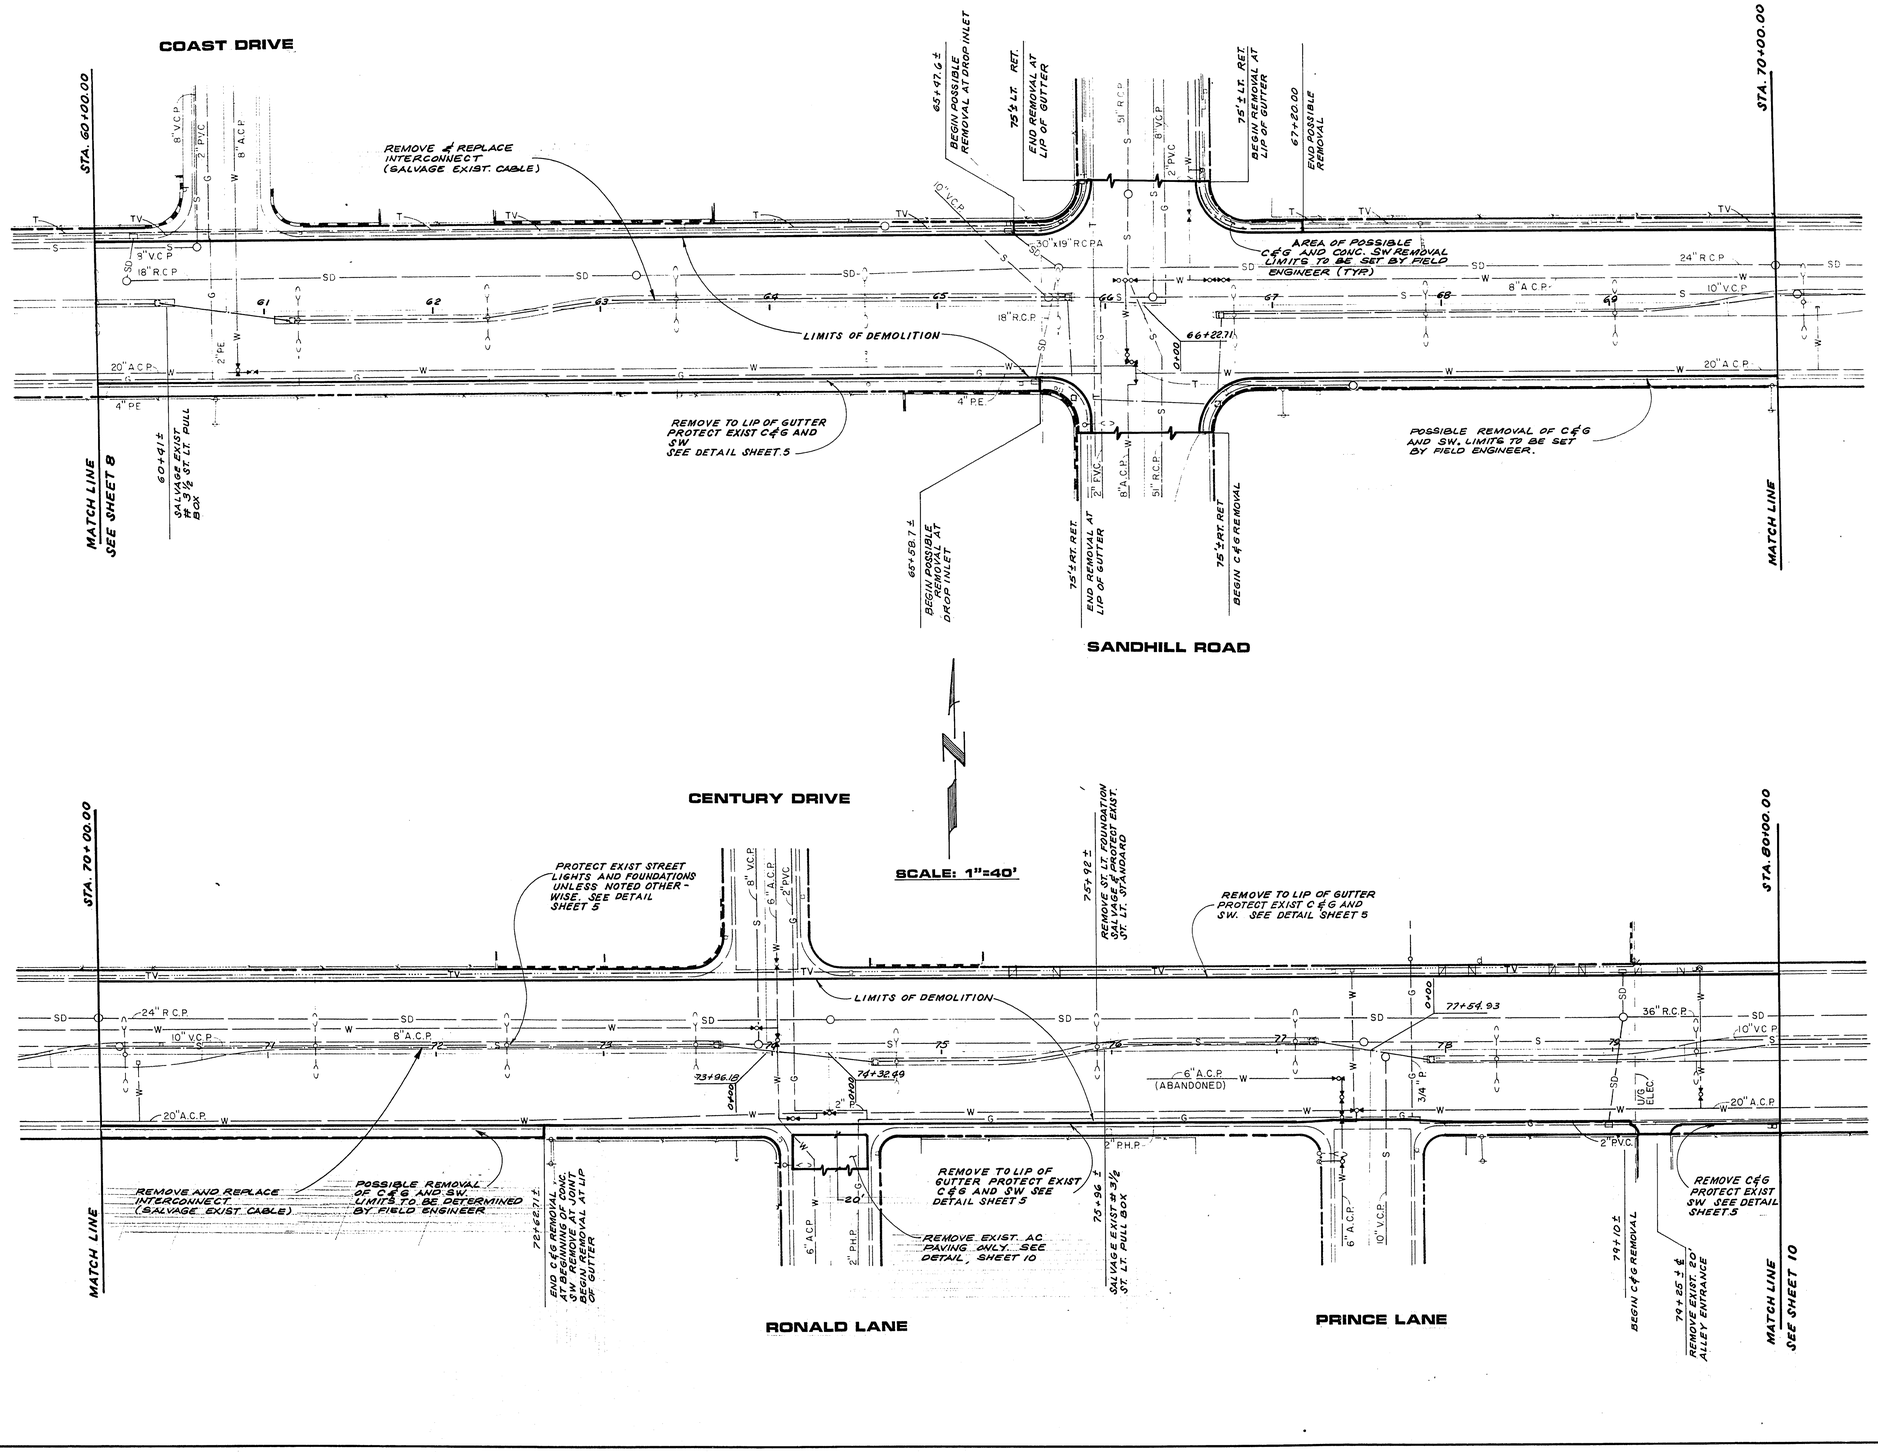

REVISIONS			
NO.	DESCRIPTION/DATE	BY	

PROFESSIONAL ENGINEER STATE OF NEVADA
FRANK E. WIGHT
No. 3408
8/4/84

SPARKS, NEVADA
LAS VEGAS, NEVADA
SEATTLE, WASHINGTON
incorporated
SEA
ENGINEERS/PLANNERS

CITY OF LAS VEGAS
STEWART AVENUE
28TH STREET TO NELLIS BOULEVARD
DEMOLITION PLAN
60+00 TO 80+00

JOB NO.	241 005 821
DESIGNED	KA
DRAWN	AC
COMP.	
CHECKED	
DATE	FEBRUARY, 1984
SHEET NO.	9

10 OF 47 SHEETS

16-4-03

107-V8190