SCALE: 1" = 40' HORIZ.
1" = 4' VERT.

NOTE: EXIST MH & WATER VALVES TO BE ADJUSTED WITHIN INTERSECTION AS REQUIRED CONSTRUCT NEW CONC. COLLARS.

SLURRY SEAL AC WALK PER DETAIL SHEET 11

91+14.67 END C&G MATCH EXIST. D1

91+30.86 RETURN BEGIN NEW C&G MATCH EXIST D1 RETURN

END C&G

INSTALL WHEELCHAIR RAMP A6 (TYP)

93+10.00 END FULL STREET RECONSTRUCTION

AREA OF POSSIBLE C&G REPLACEMENT. SEE SPECIFICATIONS.

MATCH LINE SEE SHEET 24

MATCH LINE SEE SHEET 21 STA. 90+00

AREA OF POSSIBLE SIDEWALK & COMMERCIAL DRIVEWAY REPLACEMENT

91+12.6 END C&G MATCH EXIST D1

91+38.81 RP MEDIAN 3.50 LT

CONSTRUCT NEW C&G TO MATCH EXISTING DRIVEWAY ENTRANCES, TO TO MATCH ALONG EXISTING CONC. SIDEWALK (FIELD VERIFY PROPOSED GRADES) TYP.

LAMB BLVD.

AREA OF POSSIBLE C&G REPLACEMENT SEE SPECIFICATIONS.

92+66.81 RP MEDIAN 3.50 RT

NOTE: APPROXIMATE LOCATION OF 36" WATER LINE TO BE INSTALLED BY LVVWD

MATCH LINE SEE SHEET 24

STA. 100+00 MATCH LINE SEE SHEET 25

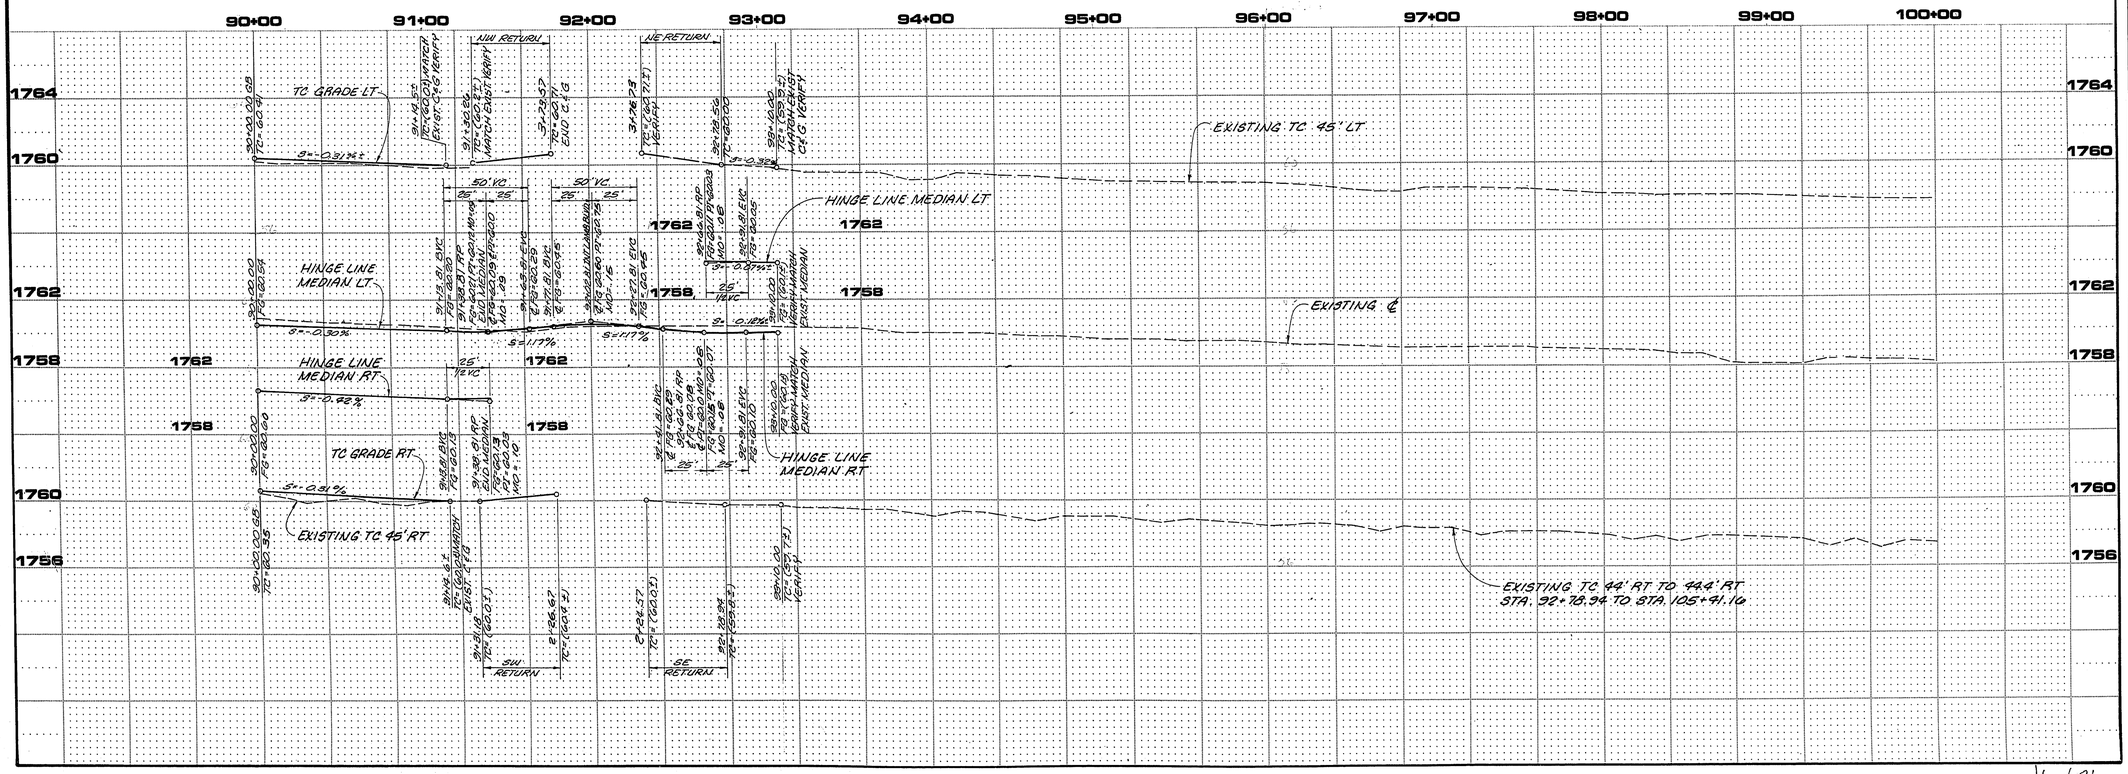

CURVE DATA

NO	Δ	R	T	L
1	180°00'00"	2.00'	∞	6.28'
24	88°53'00"	30.00'	29.92'	46.54'
25	88°91'22"	30.00'	29.32'	46.44'
26	91°19'28"	30.00'	30.70'	47.82'
27	91°05'50"	30.00'	30.58'	47.70'

REVISIONS		
NO.	DESCRIPTION/DATE	BY
1	LVVWD PIPE LINE 10-11-84	K. A

REGISTERED PROFESSIONAL ENGINEER FRANK E. WEBB Jr. Nevada 10
8/4/84

SPARKS, NEVADA
LAS VEGAS, NEVADA
SEATTLE, WASHINGTON
incorporated
ENGINEERS/PLANNERS

CITY OF LAS VEGAS
STEWART AVENUE
28TH STREET TO NELLIS BOULEVARD
RECONSTRUCTION PLAN & PROFILE
90+00 TO 100+00

JOB NO. 2-241-005-821	
DESIGNED	KA
DRAWN	JR
COMP.	
CHECKED	
DATE FEBRUARY, 1984	
SHEET NO.	22
23 OF 47 SHEETS	

16-4-36

107-V8190