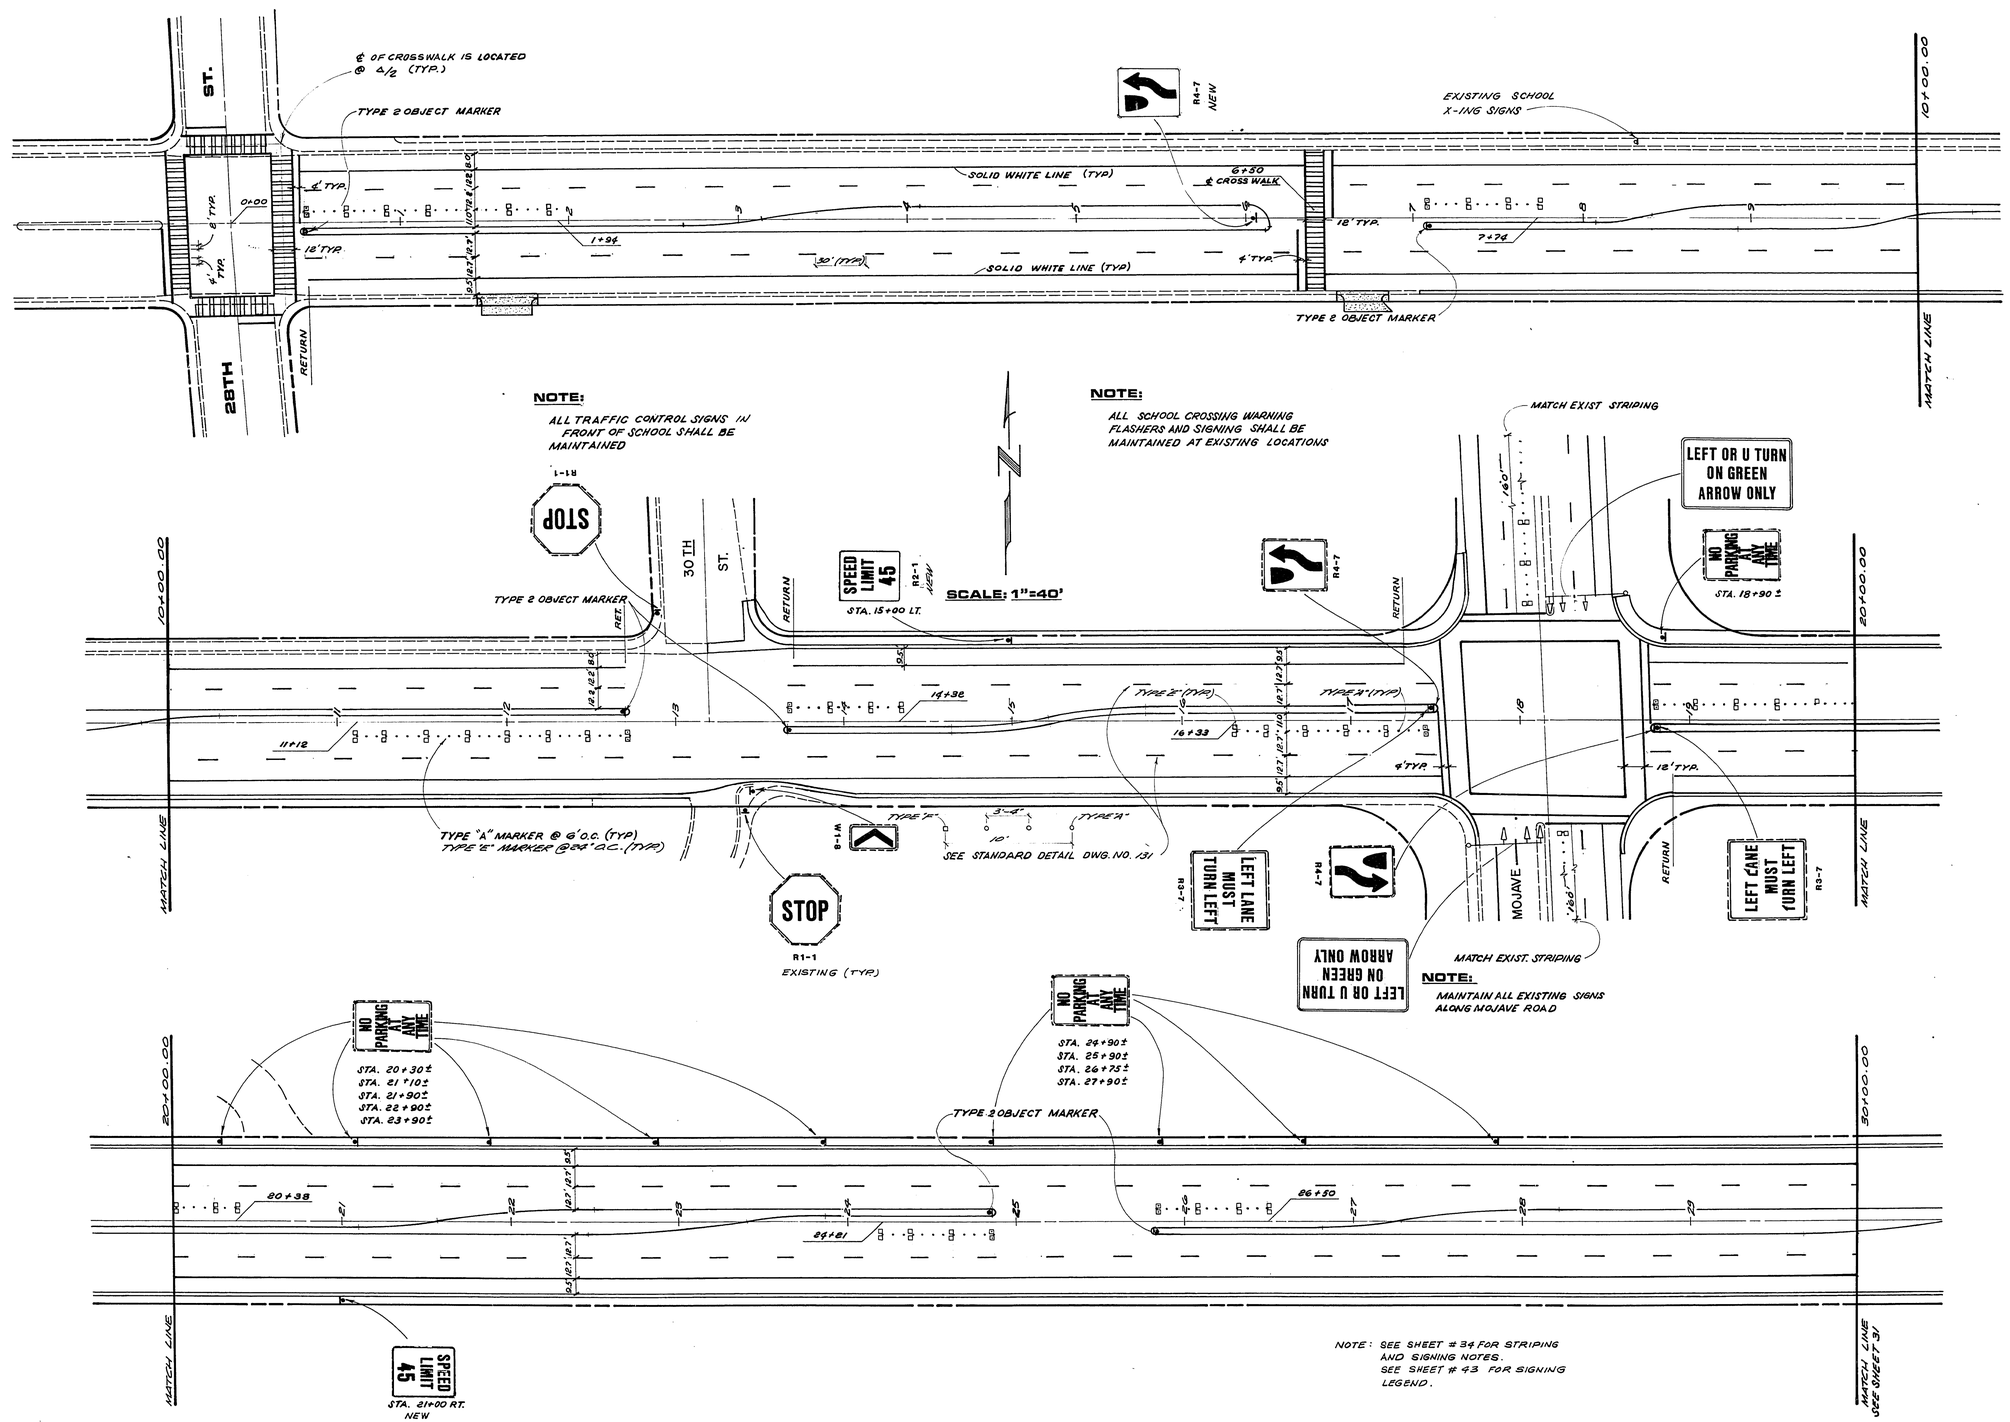

REVISIONS		
NO.	DESCRIPTION/DATE	BY

8/4/84

SPARKS, NEVADA
LAS VEGAS, NEVADA
SEATTLE, WASHINGTON
incorporated
SRI ENGINEERS/PLANNERS

CITY OF LAS VEGAS
STEWART AVENUE
28TH STREET TO NELLIS BOULEVARD

STRIPING AND SIGNING PLAN
0+00 TO 30+00

JOB NO.	2-241-005-821
DESIGNED	KA
DRAWN	AC
COMP.	
CHECKED	
DATE	FEBRUARY, 1984

30

31 OF 47 SHEETS

BRUNING 44-132

16-4-44 107-V8190