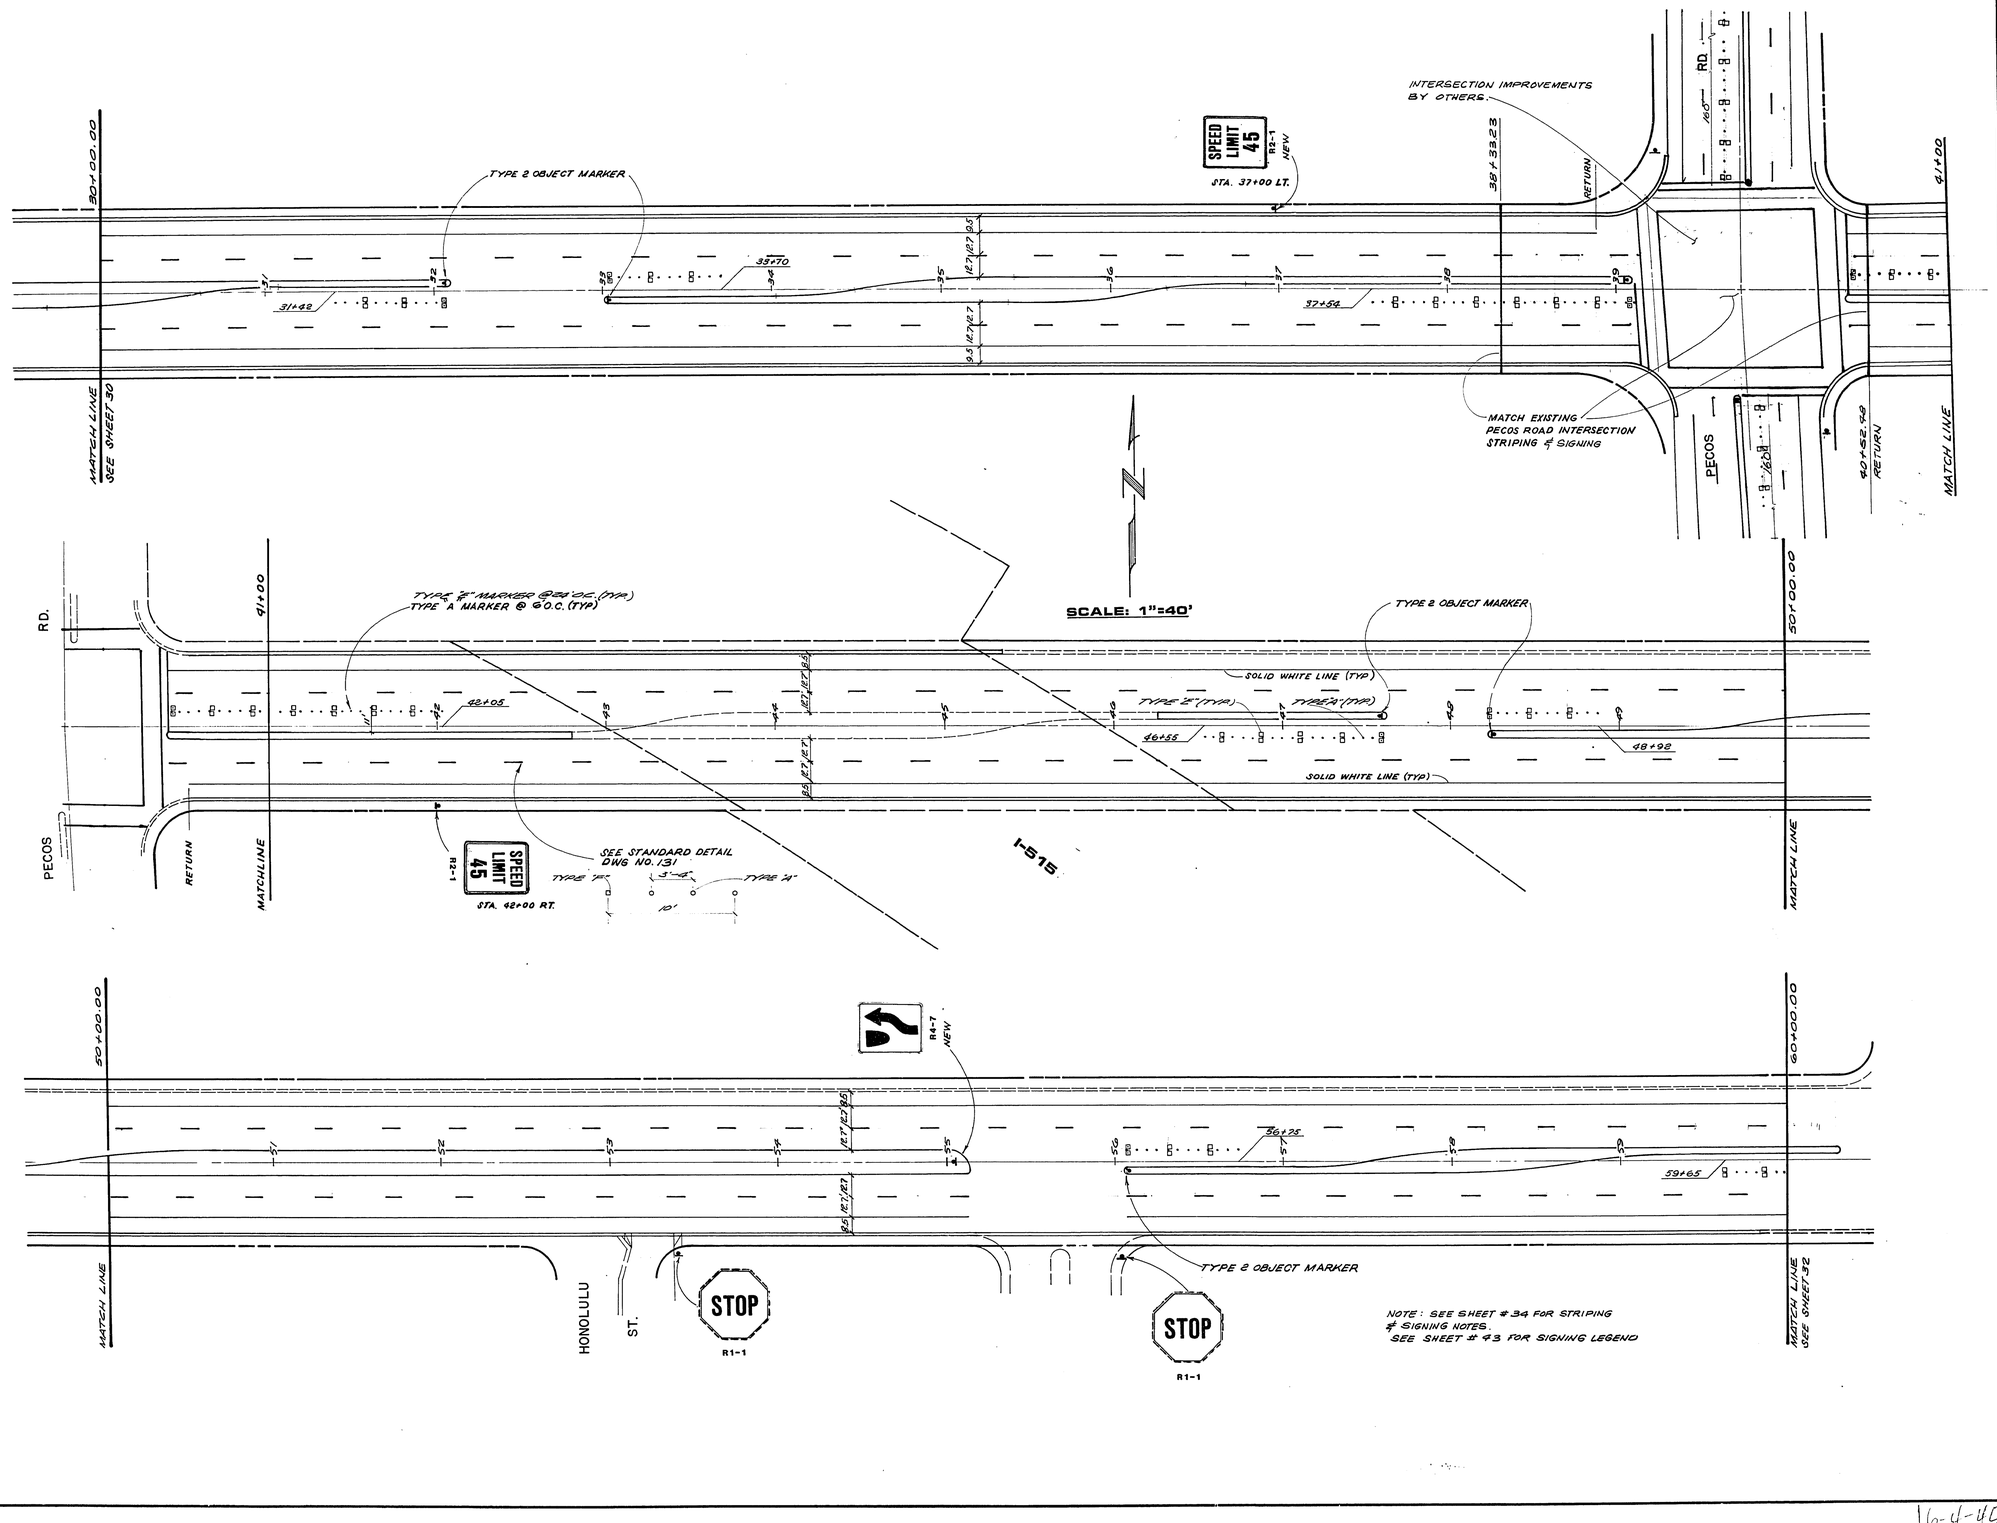


| REVISIONS | | |
|---|---|---|
| NO. | DESCRIPTION/DATE | BY |
| | | |

PROFESSIONAL ENGINEER
Grant C. Wyatt
NEVADA
8/14/84

SPARKS, NEVADA
LAS VEGAS, NEVADA
SEATTLE, WASHINGTON
incorporated
sa1
ENGINEERS/PLANNERS

CITY OF LAS VEGAS
# STEWART AVENUE
28TH STREET TO NELLIS BOULEVARD
## STRIPING AND SIGNING PLAN
30+00 TO 60+00

| | |
|---|---|
| JOB NO. | 2-241-005-821 |
| DESIGNED | KA |
| DRAWN | AC |
| COMP. | |
| CHECKED | |
| DATE | FEBRUARY, 1984 |

**31**

32 OF 47 SHEETS

BRUNING 44-132

16-4-45 107-V8190