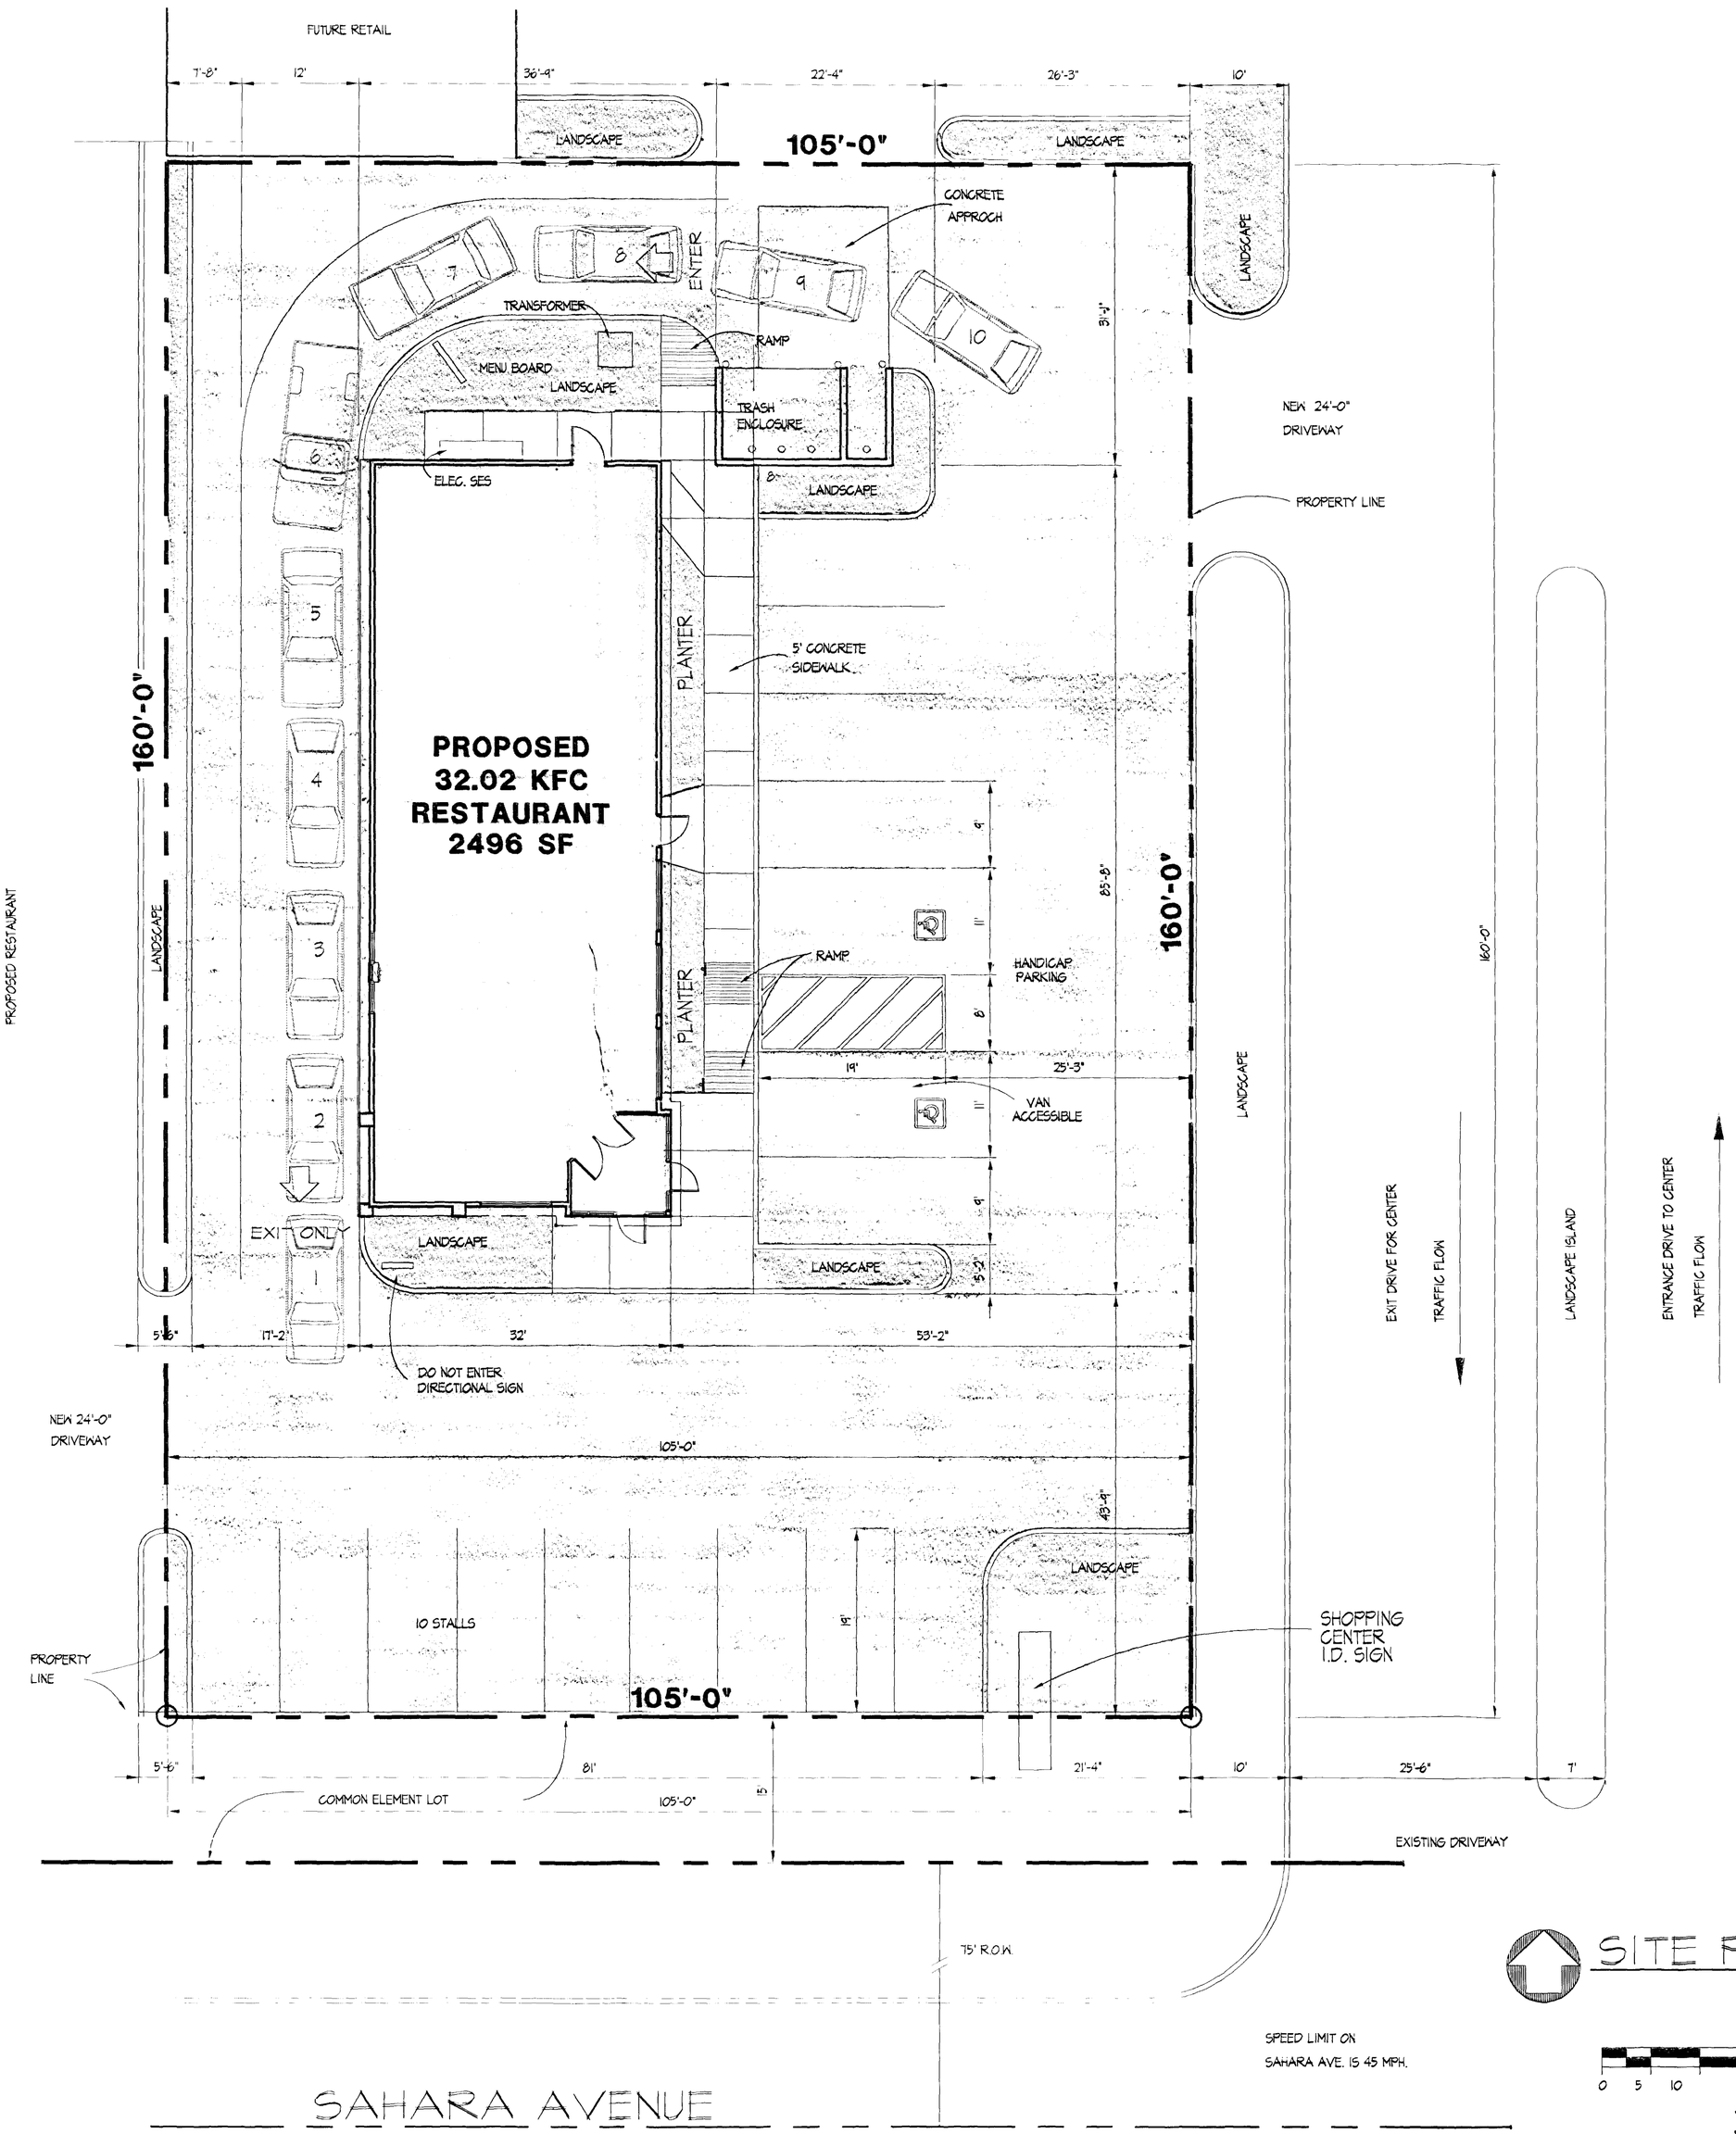

SITE PLAN

Z-139-88(17)
6/12/97 PC

Z-139-88(17)

PROPOSED RESTAURANT

Jeff Looker Architect

1232 E. BROADWAY SUITE 110
TEMPE, ARIZONA 85282
602-253-1726
FAX: 602-968-6571

THIS DRAWING IS AN INSTRUMENT OF SERVICE AND AS SUCH SHALL REMAIN THE PROPERTY OF JEFF LOOKER, ARCHITECT. UNAUTHORIZED USE OR REPRODUCTION WITHOUT PERMISSION OF THE ARCHITECT IS PROHIBITED. THIS DRAWING IS ONLY FOR USE IN CONNECTION WITH THIS PROJECT AND SHALL NOT BE USED FOR OTHER LOCATIONS. COPYRIGHT 1991, JEFF LOOKER, ARCHITECT.

KFC®

KFC P.O. BOX 34550, LOUISVILLE, KENTUCKY 40232-4550 (502)456-8300

KFC WEST DIVISION
2201 Dupont Drive, Suite 250
Irvine, California 92715-1515
David Luxton, Construction Manager
(714)263-2636 FAX (714)263-2875

NWC SAHARA & FORT APACHE
LAS VEGAS, NEVADA

DRAWING NAME

◆ REVISIONS ◆

JEFF LOOKER ARCHITECT REGISTERED No. 2947 ARCHITECT STATE OF NEVADA

◆ ISSUE DATE ◆
4-29-97

JOB NO.: P-1355

SHEET NUMBER

6/12/97 PC

(17) 88-139-Z