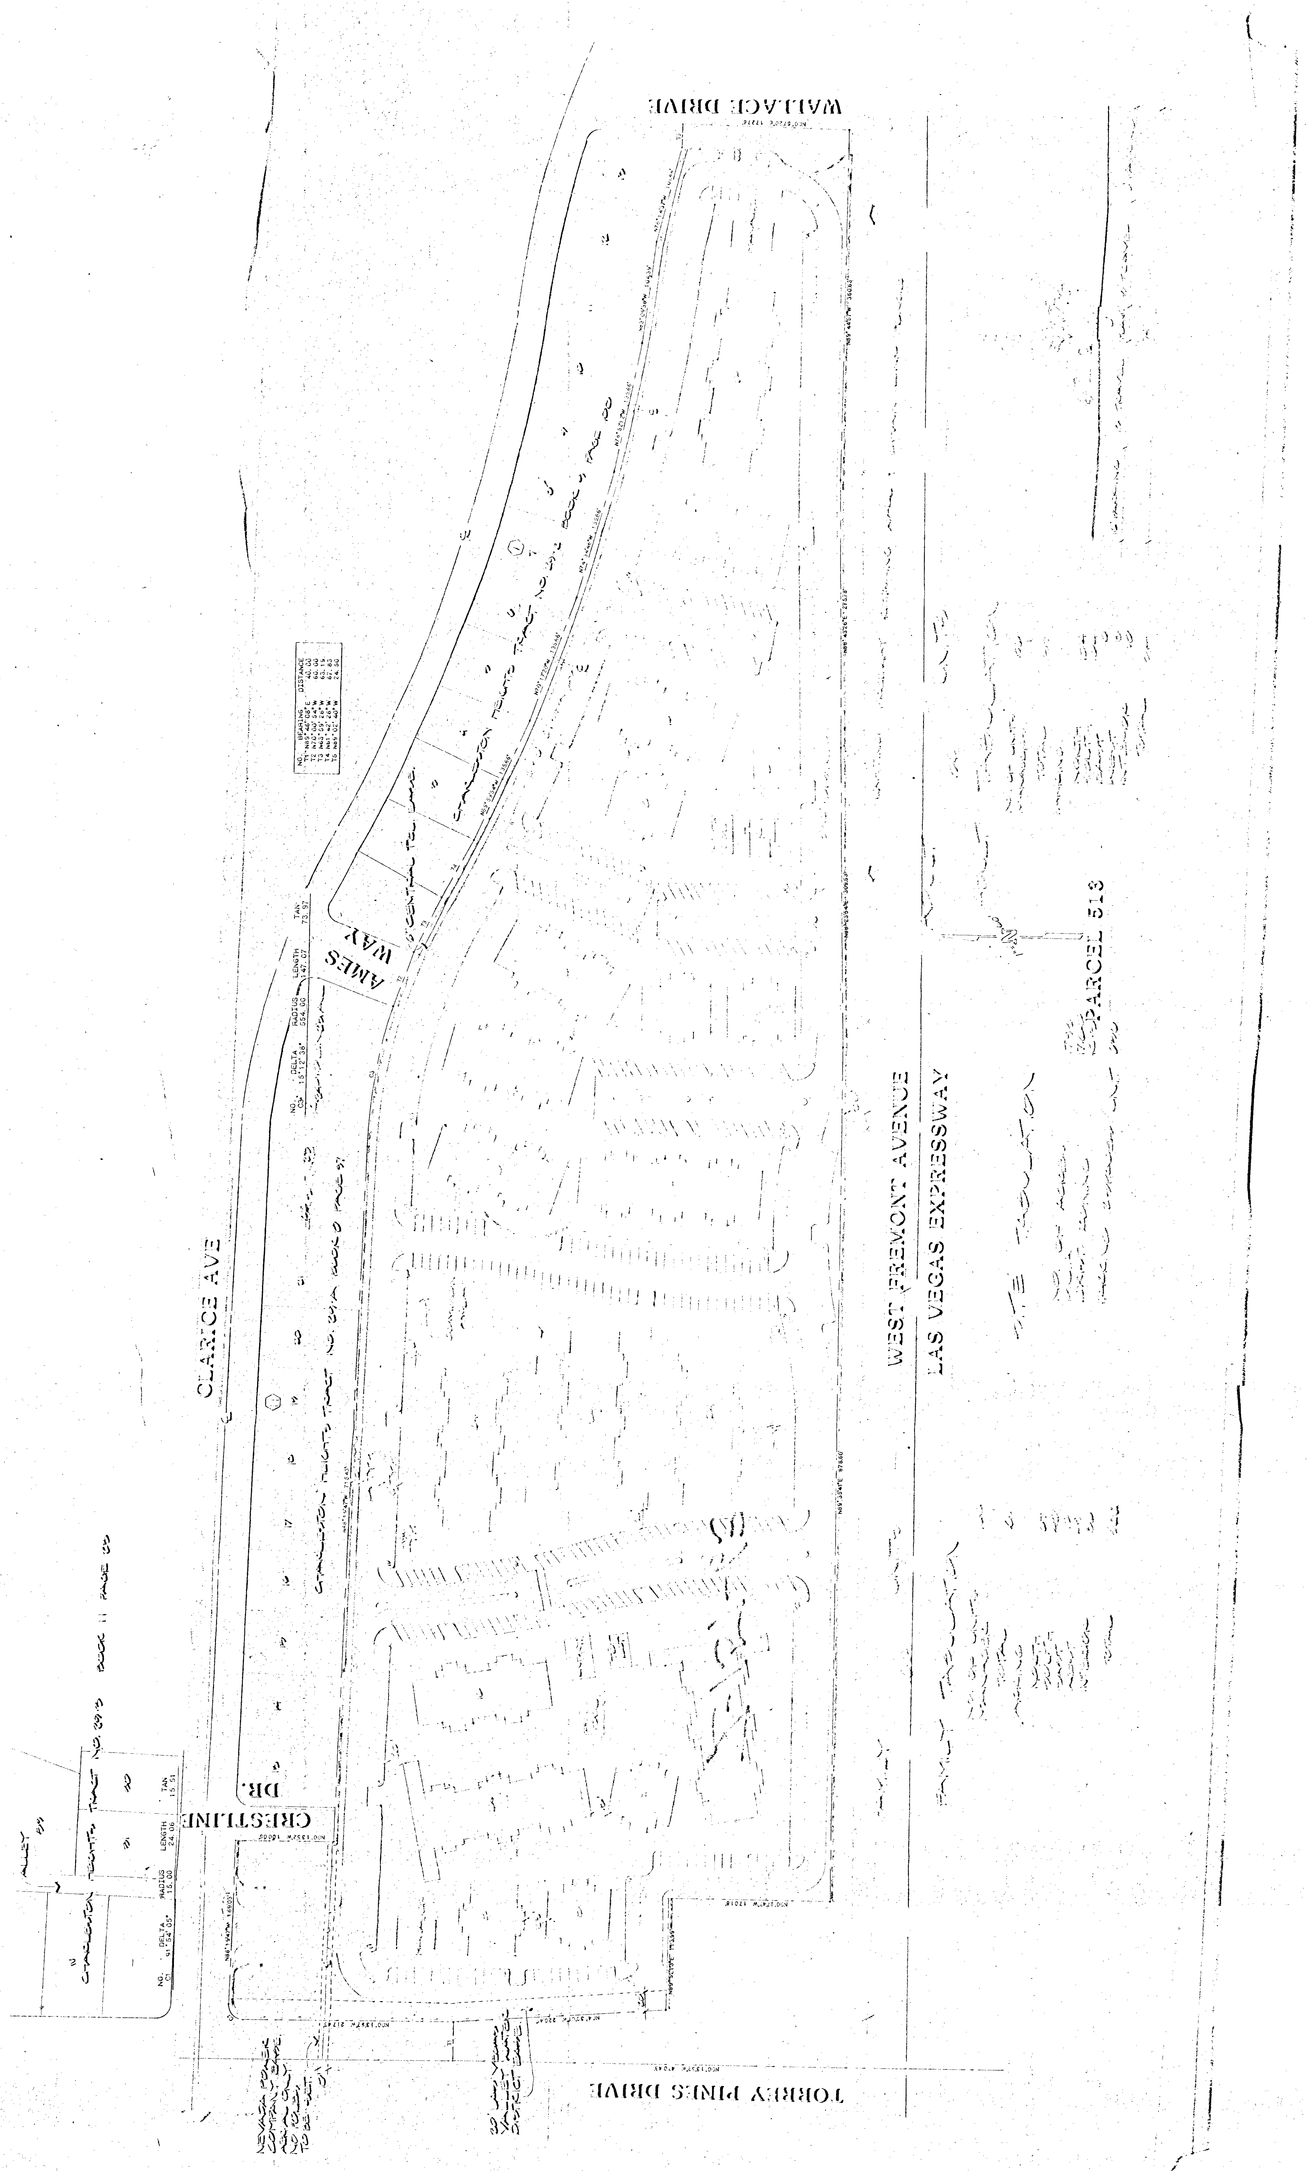

SITE PLAN

TITLE

STEVE MILLER APARTMENT SITE

PROJECT

W.O. NO.	556
BY	JV
DATE	9-30-84
SCALE	1"=60'
SHEET	
OF	SHEETS

REV	DATE	BY	REVISION

CONSULTING ENGINEERS • PLANNERS
2830 WEST SAHARA AVENUE BUILDING 4 SUITE B
LAS VEGAS, NEVADA 89102 PHONE (702) 873-7550

Vlh nevada