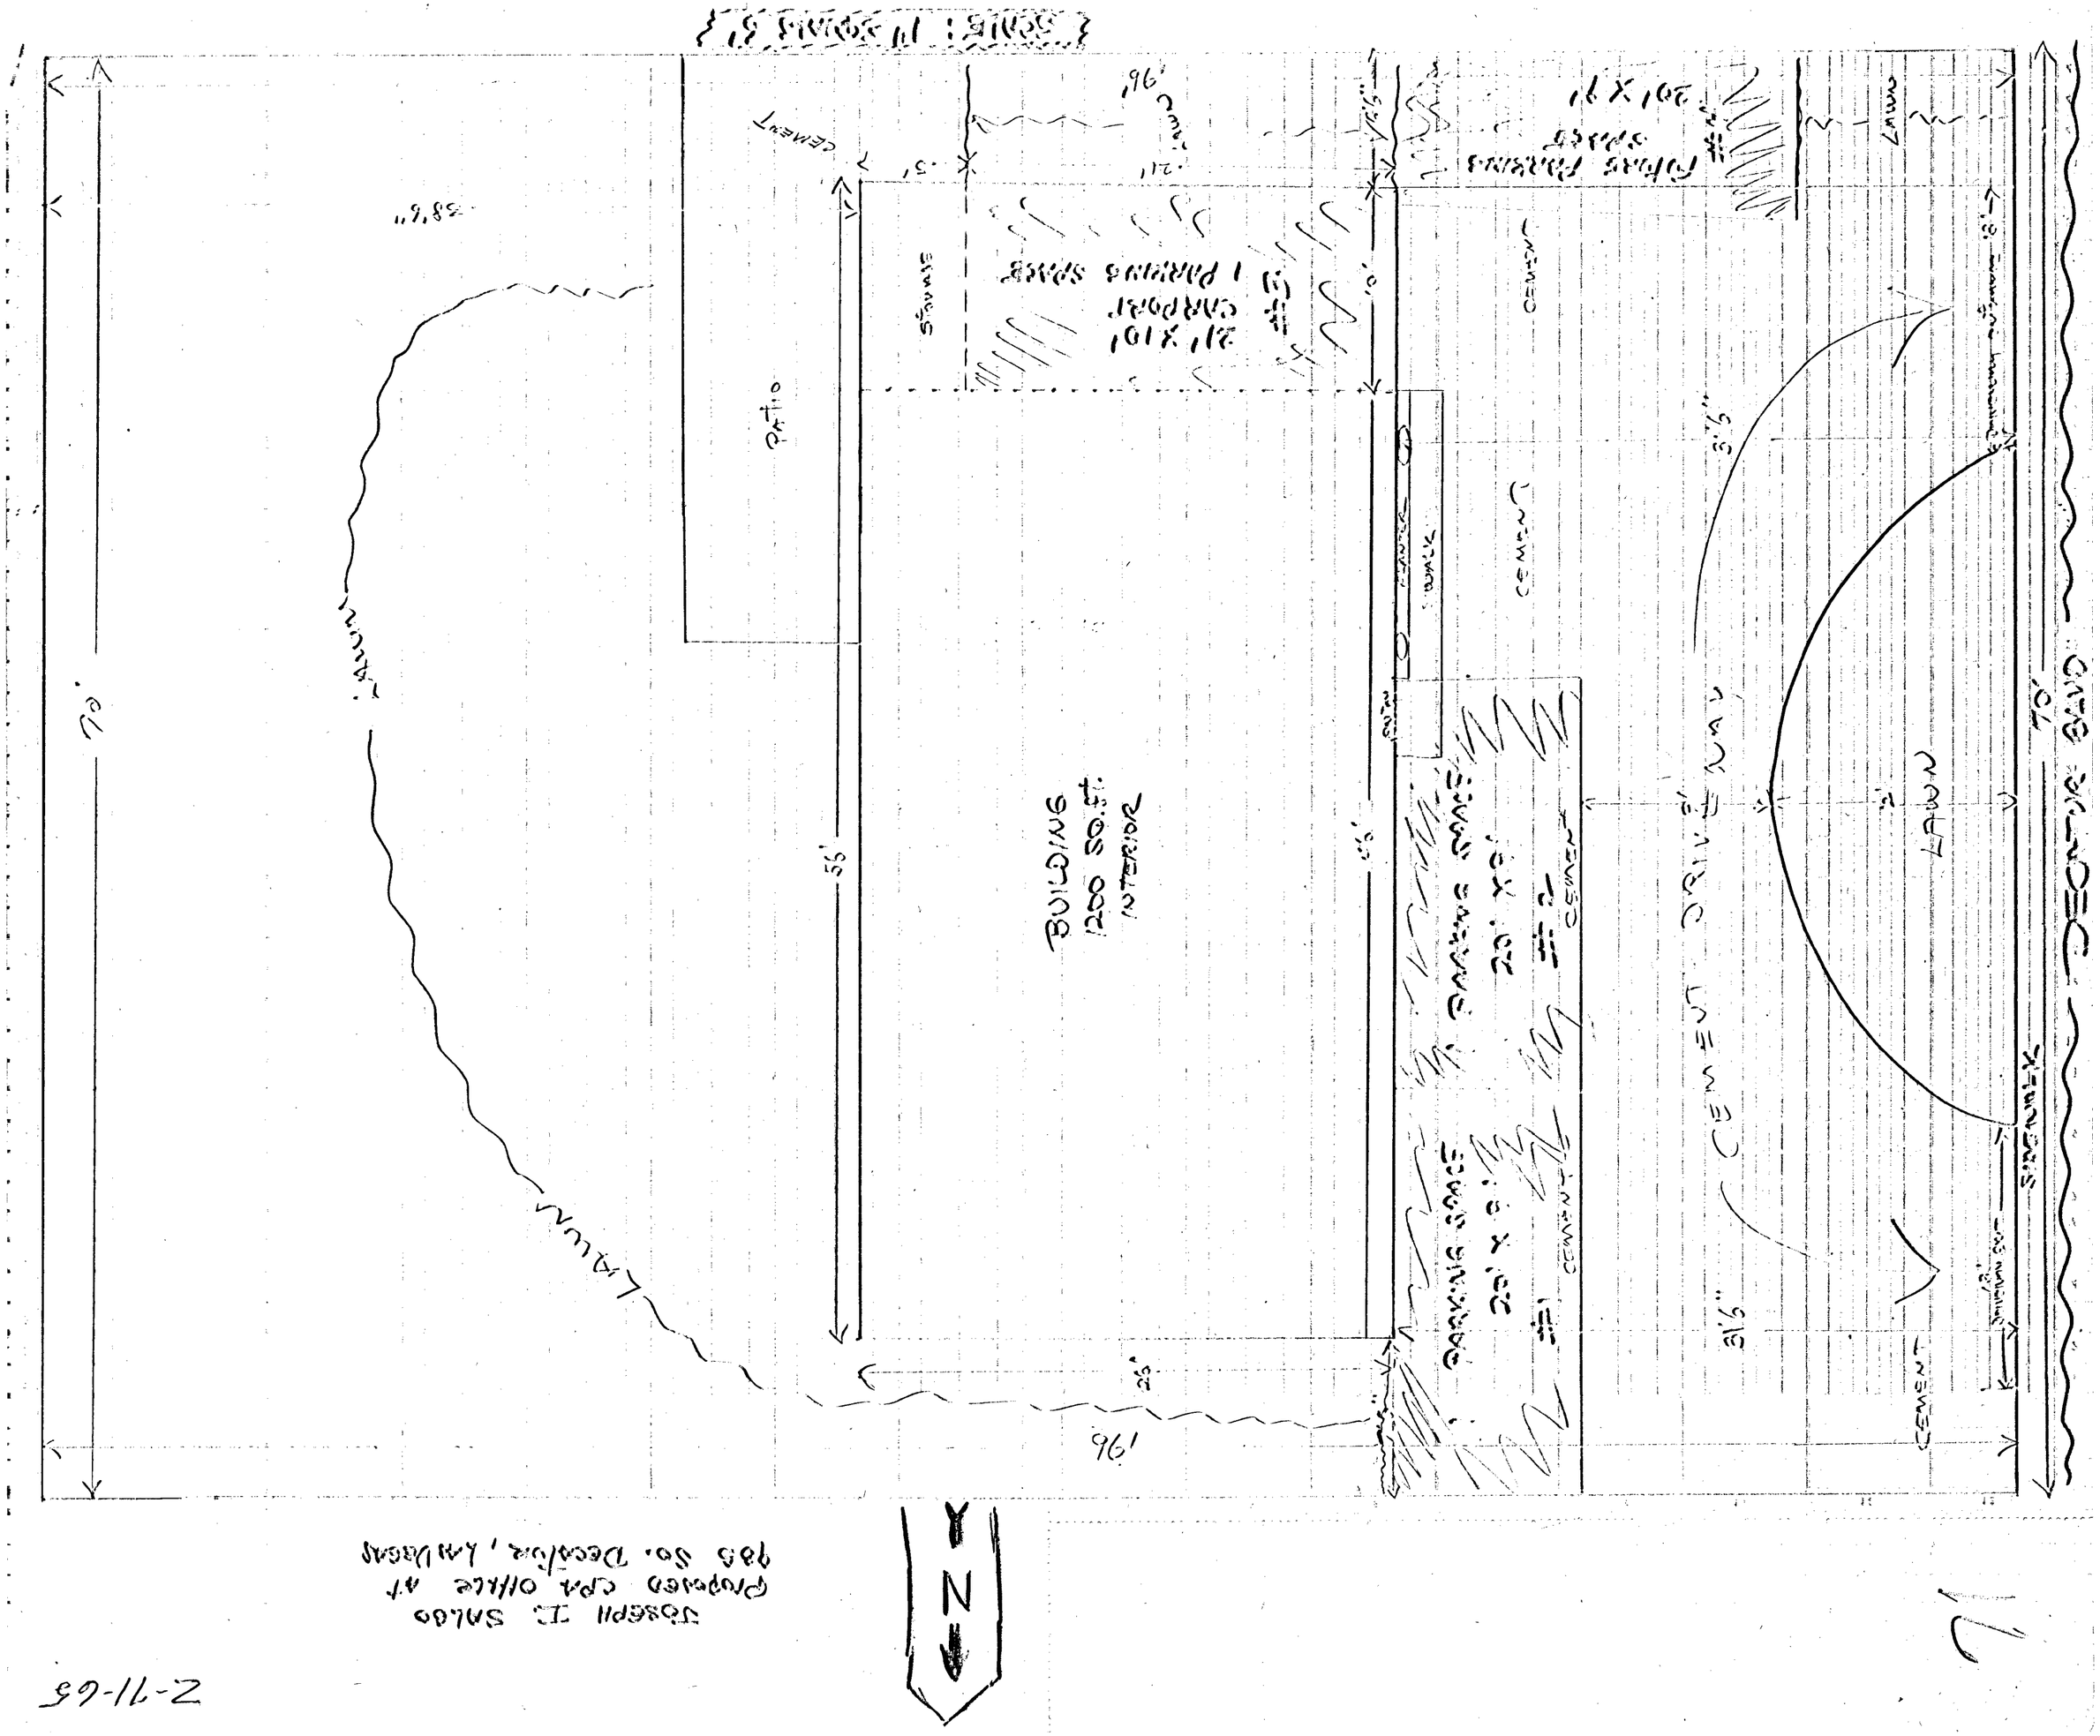
Joseph T. Salado
Proposed CPA Office at
985 So. Decatur, Las Vegas
N
Z-71-65
SCALE: 1" = 20'-0"
DECATUR BLVD.
SIDEWALK
CEMENT
LANDSCAPED
LANDSCAPED
CEMENT
CEMENT
CEMENT
CEMENT
CURB
CURB
CURB