PLANNING & DEVELOPMENT

DEVELOPMENT SERVICES CENTER

PLANNING & DEVELOPMENT DEPARTMENT

STATEMENT OF FINANCIAL INTEREST

Case Number: 23559 APN: 125-302-001

Name of Property Owner: Lori M. Cole

Name of Applicant: Lori M. Cole

To the best of your knowledge, does the Mayor or any member of the City Council or Planning Commission have any financial interest in this or any other property with the property owner, applicant, the property owner or applicant's general or limited partners, or an officer of their corporation or limited liability company?

____ Yes __X__ No

If yes, please indicate the member of the City Council or Planning Commission who is involved and list the name(s) of the person or persons with whom the City Official holds an interest. Also list the Assessor's Parcel Number if the property in which the interest is held is different from the case parcel.

City Official: _____

Partner(s): _____ _____

APN: _____

Signature of Property Owner: Lori M. Cole

Print Name: Lori M. Cole

Subscribed and sworn before me

This 31ST day of July, 2007

Linda Hartman-Maynard
Notary Public in and for said County and State

Notary Public - State of Nevada
COUNTY OF CLARK
LINDA HARTMAN-MAYNARD
No. 00-61134-1 My Appointment Expires Dec 3, 2008

RECEIVED
JUL 31 2007

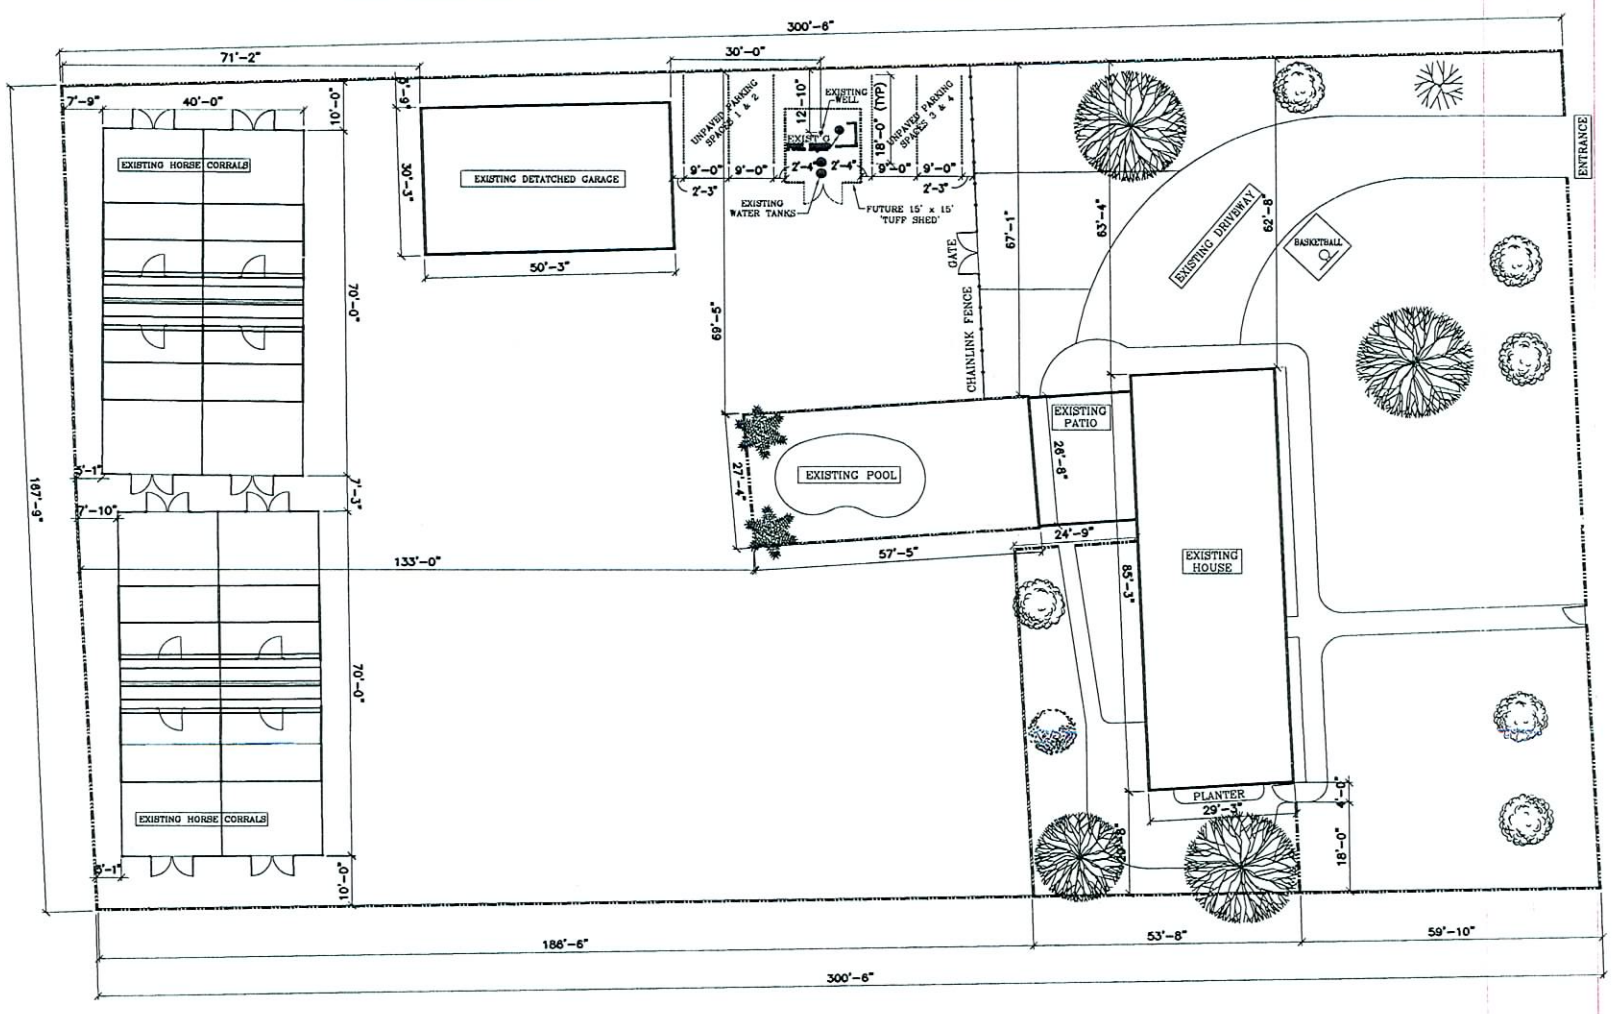

LEGEND

- 6" CMU WALL
- HOUSE / GARAGE
- CHAINLINK FENCE
- HORSE CORRAL
- FUTURE CONSTRUCTION
- FORESTRY

SCALE: 1"=12'-0"

SUP-23559
09/13/07 PC

RECEIVED
JUL 3 1 2007

Revision		
Date	No	Remarks

Job:	6701 MELLO AVENUE
Reference:	SITE PLAN (EXISTING)
Contractor:	
Architect:	
Engineer:	
Drawn: E.A.F.	Chkd.:
Date: 8/27/07	Dwg's are N.T.S.
Contr. No.	
Sheet No. SITE	

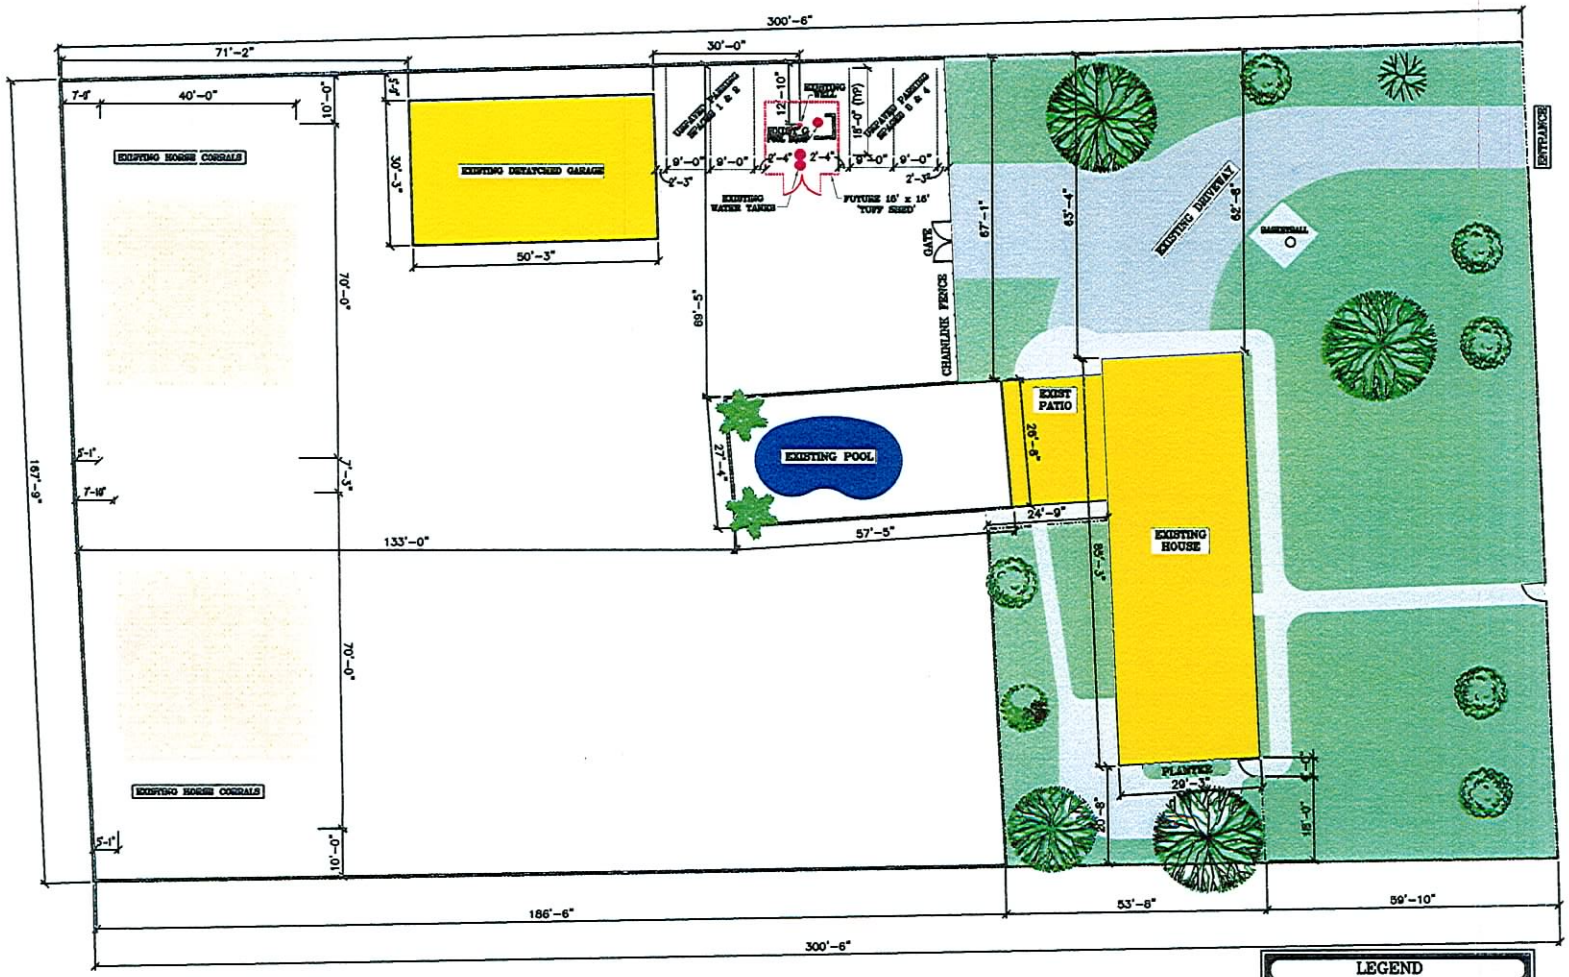

SCALE: 1" = 12'-0"

LEGEND

- 6" CMU WALL
- HOUSE / GARAGE
- PAVEMENT
- CONCRETE / SIDEWALK
- GRASS / YARD
- POOL EQUIP / WELL
- POOL
- CHAINLINK FENCE
- HORSE CORRAL
- FUTURE CONSTRUCTION
- FORESTRY

Revisions		
Date	No	Remarks

Job: 6701 MELLO AVENUE
Description: SITE PLAN (EXISTING)
Contractor:
Architect:
Engineer:
Drawn: E.A.F. Chkd.: Contr. No.
Date: 6/27/07 Dwg's are N.T.S.
Sheet No. SITE

SUP-23559
09/13/07 PC

RECEIVED
JUL 3 1 2007