PLANNING & DEVELOPMENT DEPARTMENT

STATEMENT OF FINANCIAL INTEREST

Case Number: SUP- 25126 APN: 138-23-110-007

Name of Property Owner: Smoke Ranch Plaza , LLC

Name of Applicant: San Salvador Restaurant

Name of Representative: _____

To the best of your knowledge, does the Mayor or any member of the City Council or Planning Commission have any financial interest in this or any other property with the property owner, applicant, the property owner or applicant's general or limited partners, or an officer of their corporation or limited liability company?

_____ Yes X No

If yes, please indicate the member of the City Council or Planning Commission who is involved and list the name(s) of the person or persons with whom the City Official holds an interest. Also list the Assessor's Parcel Number if the property in which the interest is held is different from the case parcel.

City Official: _____

Partner(s): _____ _____

APN: _____

Signature of Property Owner: _____

Print Name: ARNOLD FAZEKAS

Subscribed and sworn before me

This 10 day of October, 2007

_____
Notary Public in and for said County and State

DAVID GONZALEZ JR.
Commission # 1564976
Notary Public - California
Los Angeles County
My Comm. Expires Mar 30, 2009

RECEIVED
OCT 12 2007

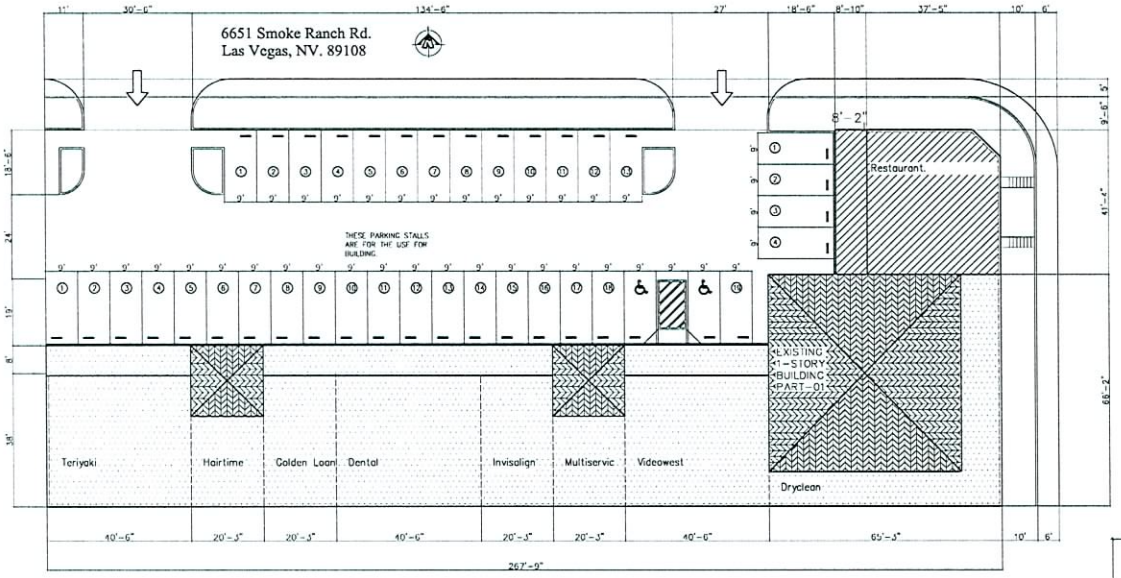

1 Existing Plot Plan
SCALE: 0'-3/32" = 1'-0"

2 Existing Floor Plan
SCALE: 0'-3/16" = 1'-0"

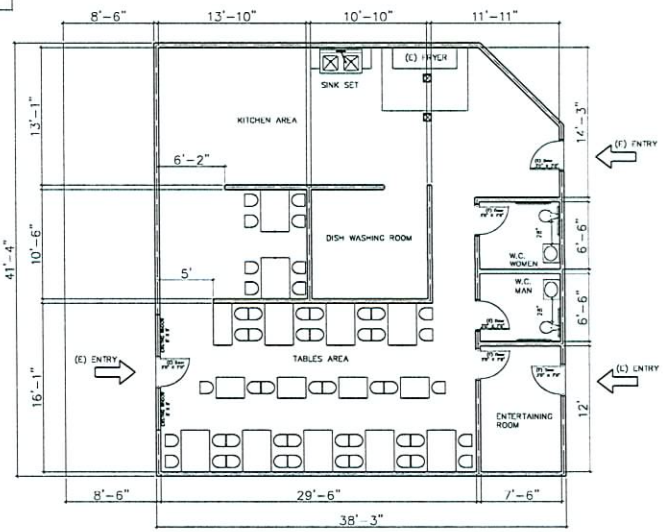

3 Left View
SCALE: 0'-3/32" = 1'-0"

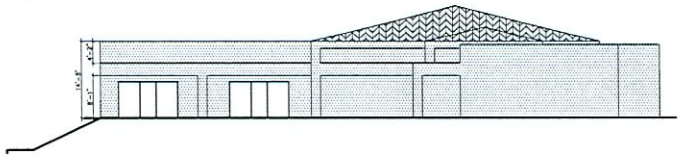

4 Front View
SCALE: 0'-3/32" = 1'-0"

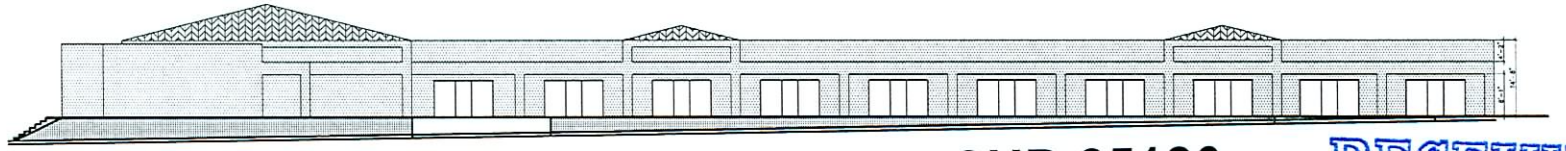

Rev.	Date	Appr.	Issues & Rev.

Design: Frank Ibarra
Drawn: Frank Ibarra
Case No.:
Phase: CDS | Date: 08.13.2007
CAD File: CAD.dwg
Project:

restaurant, Remodelation.

Owner:
Maria Madrid

Address:
6651 Smoke Ranch Road, Las Vegas, Nevada, 89108

Drawing Title:
Existing Plot / Floor Plan and Views

Scale: EACH SHEET

Building	Sheet No.	Rev.
	A-01	

SUP-25126
12/06/07 PC

RECEIVED
OCT 29 2007