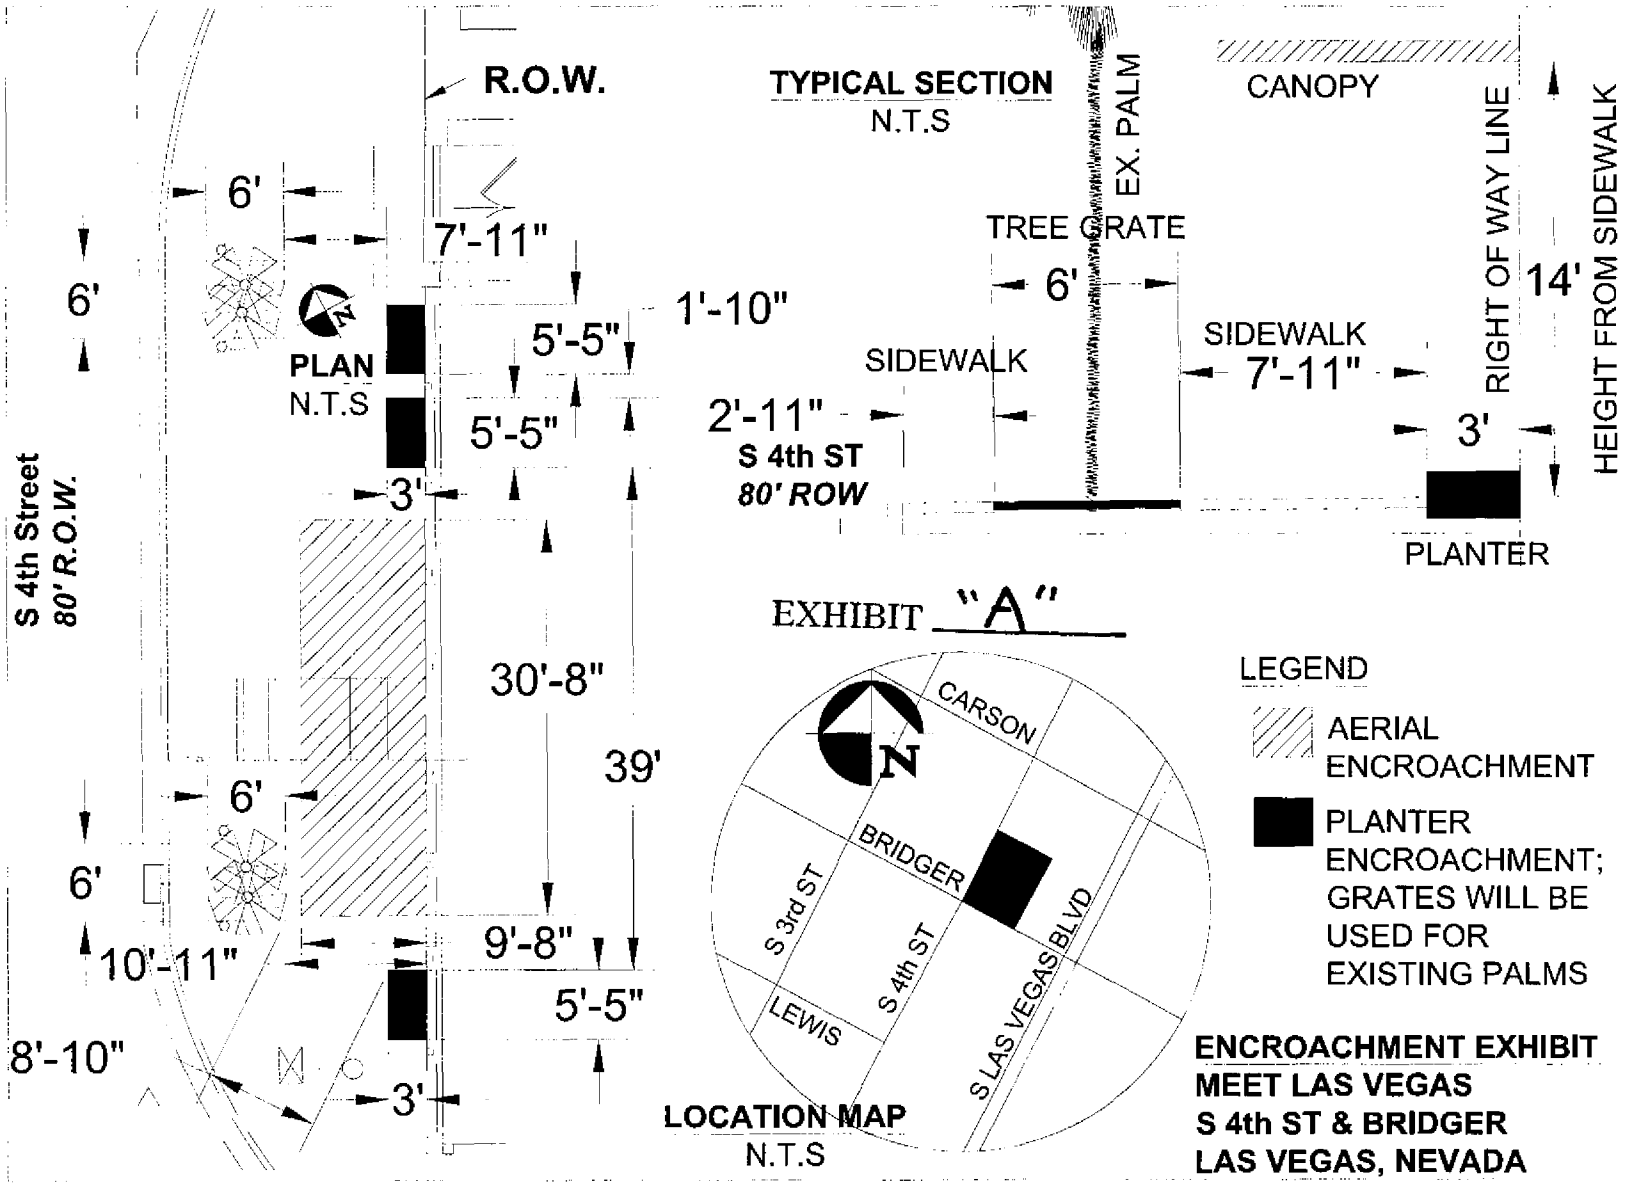
R.O.W.
TYPICAL SECTION
N.T.S
EX. PALM
CANOPY
RIGHT OF WAY LINE
HEIGHT FROM SIDEWALK
14'
TREE GRATE
6'
SIDEWALK
7'-11"
3'
PLANTER
2'-11"
S 4th ST
80' ROW
SIDEWALK
PLAN
N.T.S
6'
7'-11"
1'-10"
5'-5"
5'-5"
3'
30'-8"
39'
9'-8"
5'-5"
3'
6'
6'
6'
10'-11"
8'-10"
S 4th Street
80' R.O.W.
EXHIBIT "A"
LEGEND
AERIAL ENCROACHMENT
PLANTER ENCROACHMENT; GRATES WILL BE USED FOR EXISTING PALMS
CARSON
BRIDGER
S 3rd ST
S 4th ST
LEWIS
S LAS VEGAS BLVD
N
LOCATION MAP
N.T.S
ENCROACHMENT EXHIBIT
MEET LAS VEGAS
S 4th ST & BRIDGER
LAS VEGAS, NEVADA